MONTAGE™
PRE-FINISHED FACADES

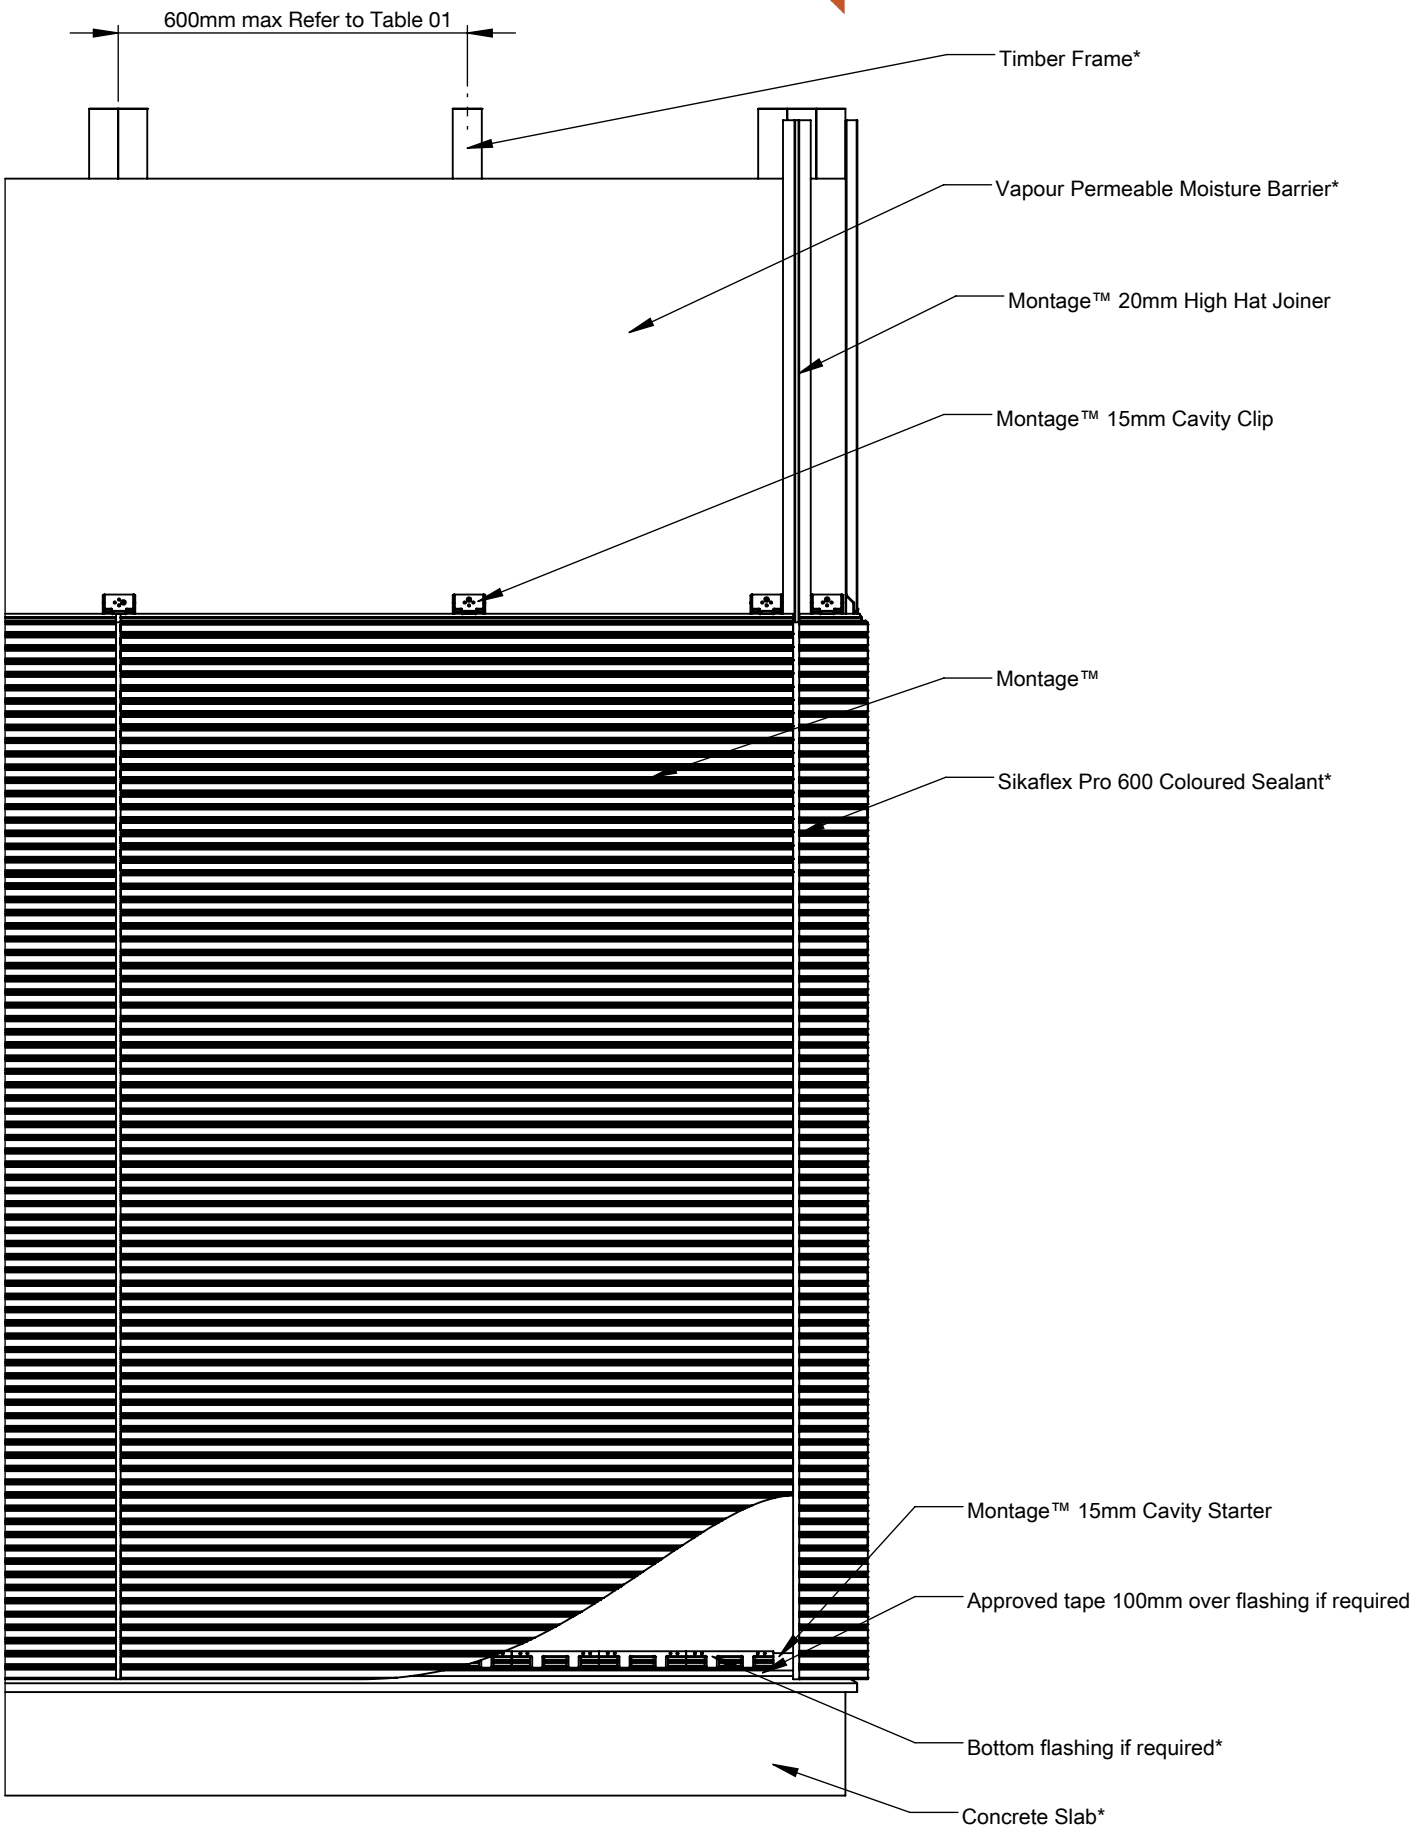

*Components not supplied by Innova™

INNOVATIVE BUILDING SYSTEMS

Profile	Horizontal Installation	Date	Jul 2023
Detail	Figure 01	Scale	1:10

MONTAGE™
PRE-FINISHED FACADES

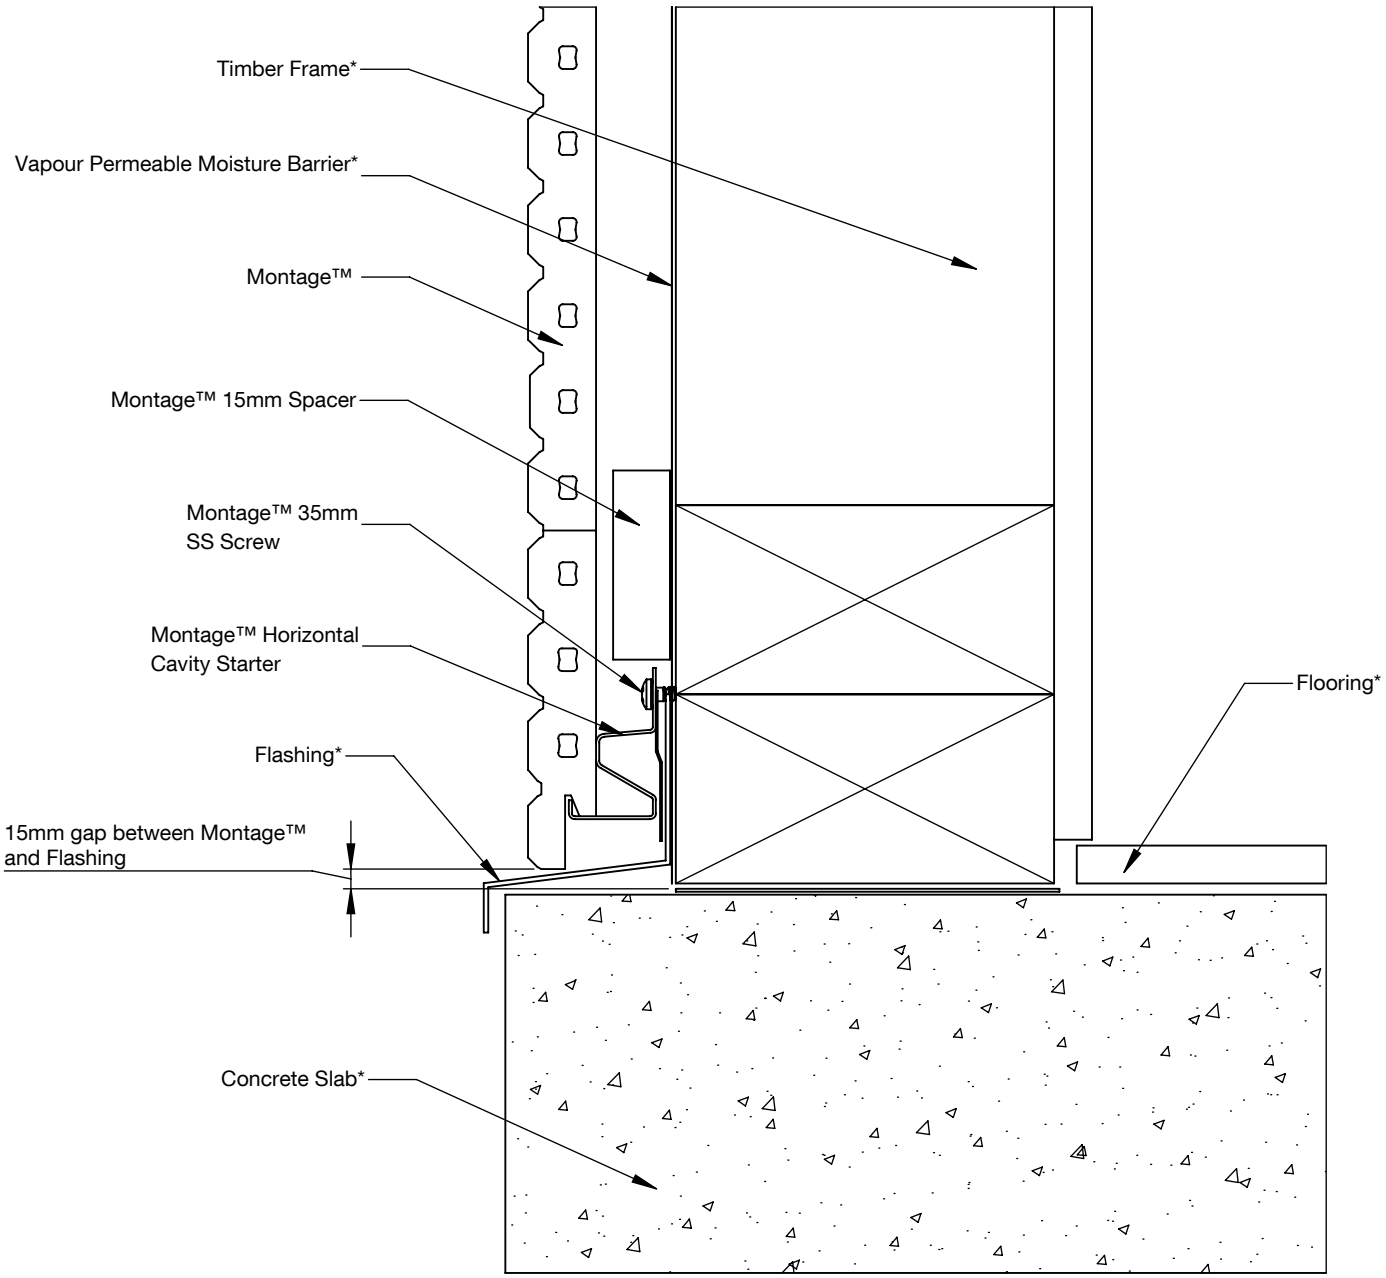

*Components not supplied by Innova™

Profile	Slab Setback	Date	Jul 2023
Detail	Figure 04	Scale	1:10

MONTAGE™
PRE-FINISHED FACADES

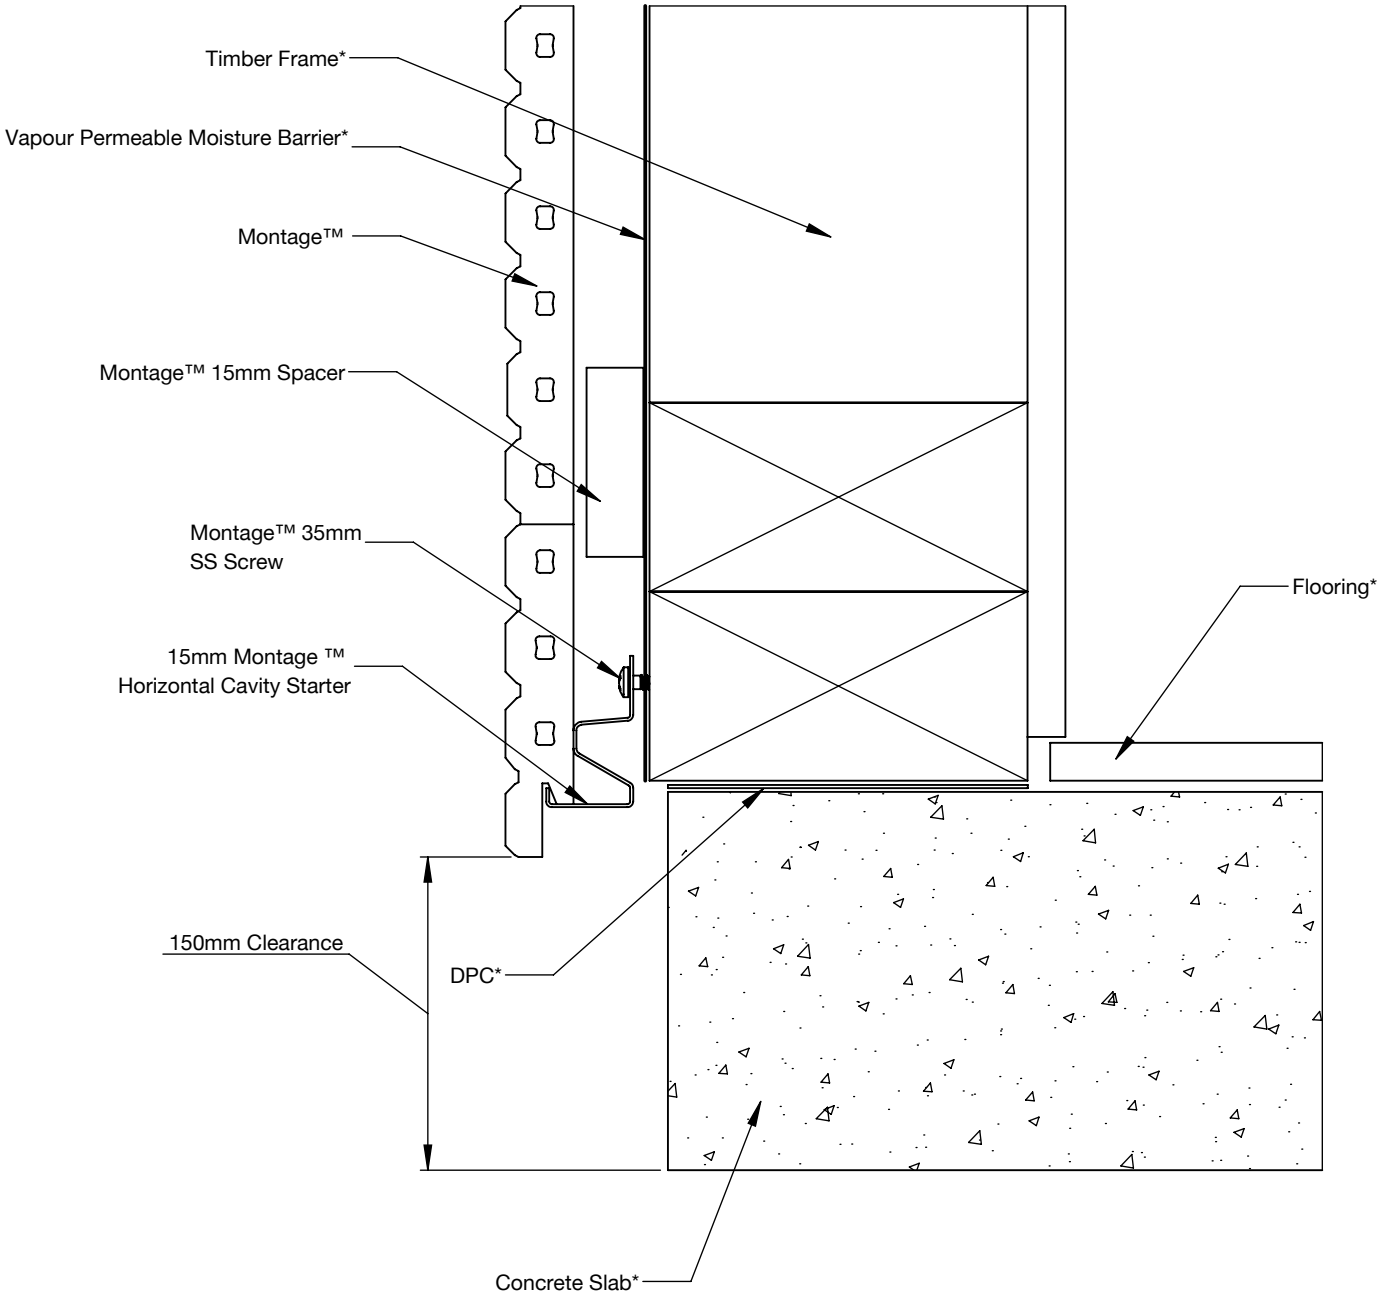

*Components not supplied by Innova™

INNOVATIVE BUILDING SYSTEMS

Profile	Slab Rebate	Date	Jul 2023
Detail	Figure 05	Scale	1:10

MONTAGE™
PRE-FINISHED FACADES

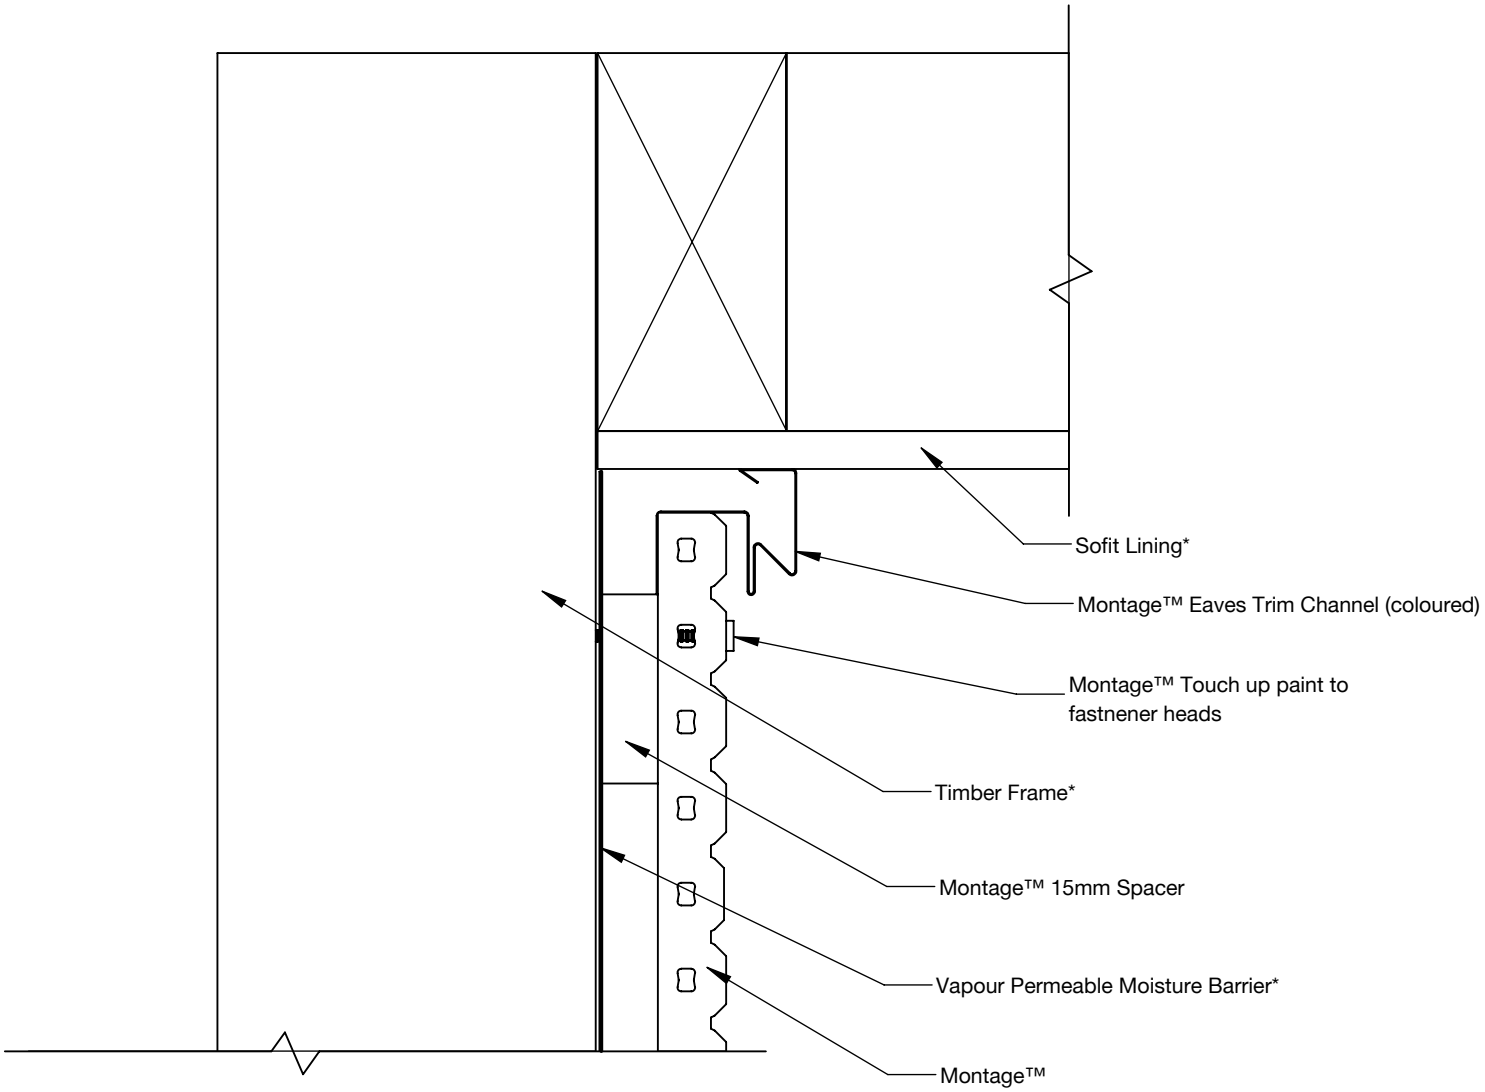

*Components not supplied by Innova™

INNOVATIVE BUILDING SYSTEMS

Profile	Wall Soffit Junction	Date	Jul 2023
Detail	Figure 06	Scale	1:10

MONTAGE™
PRE-FINISHED FACADES

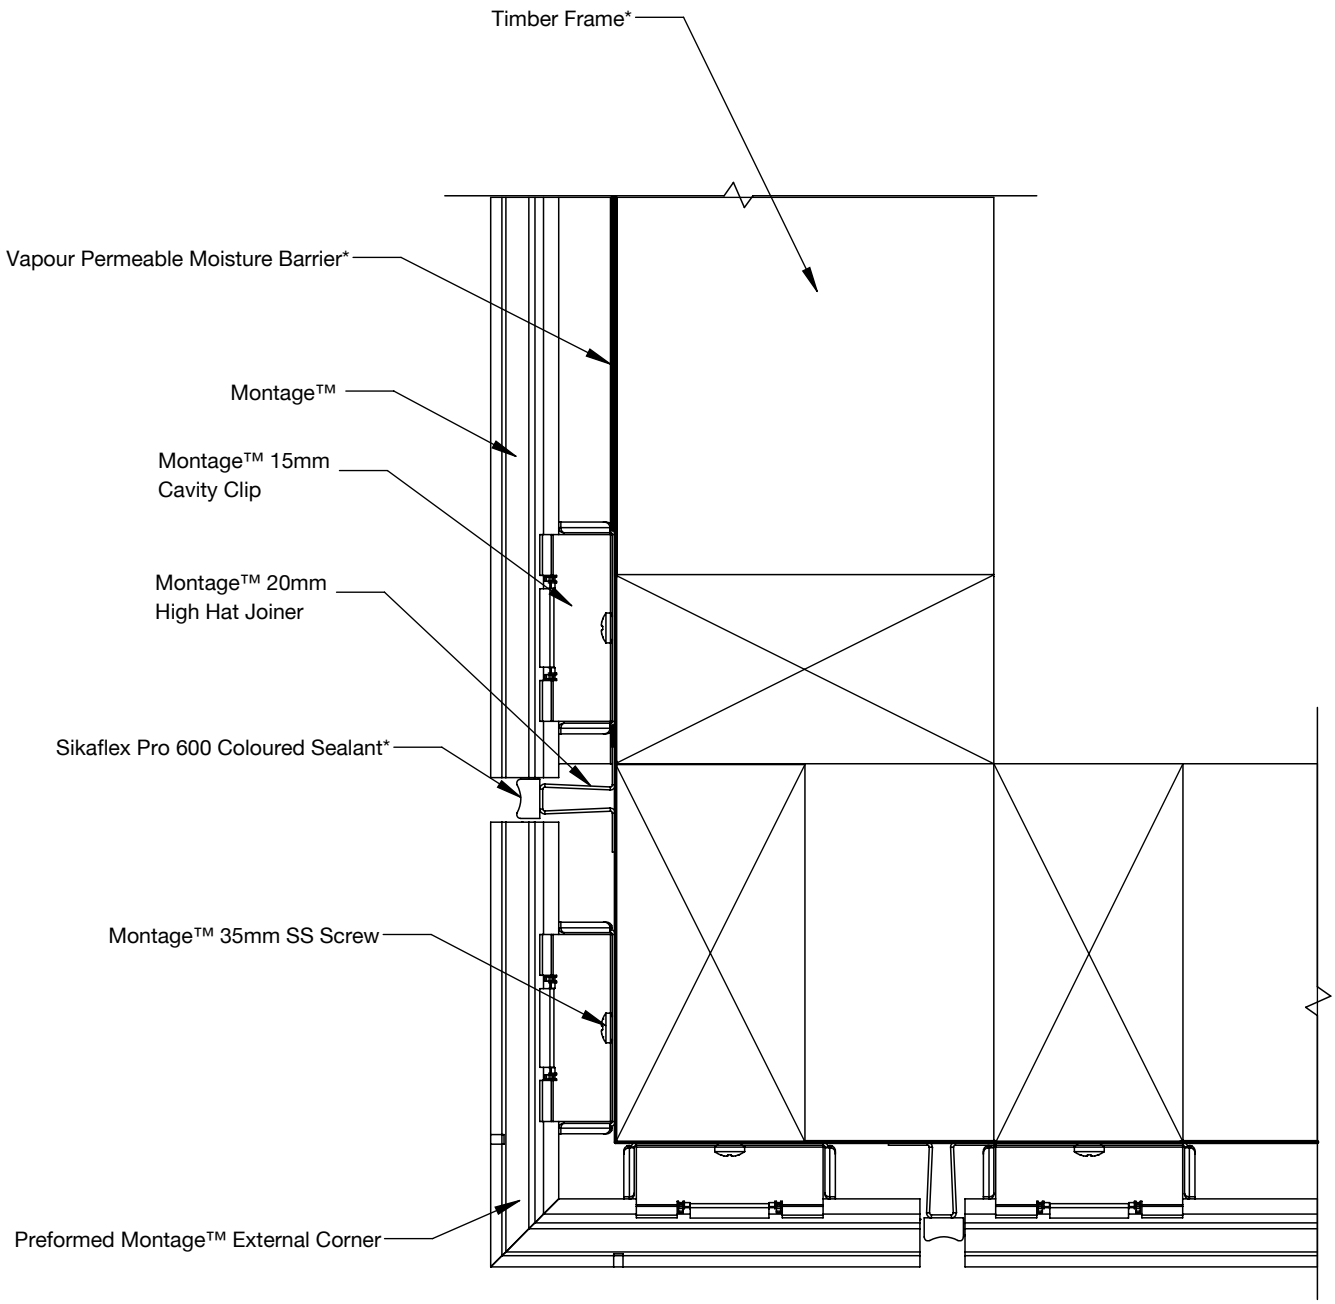

*Components not supplied by Innova™

Profile	Timber Frame with pre-formed Corner	Date	Jul 2023
Detail	Figure 07	Scale	1:10

INNOVATIVE BUILDING SYSTEMS

MONTAGE™
PRE-FINISHED FACADES

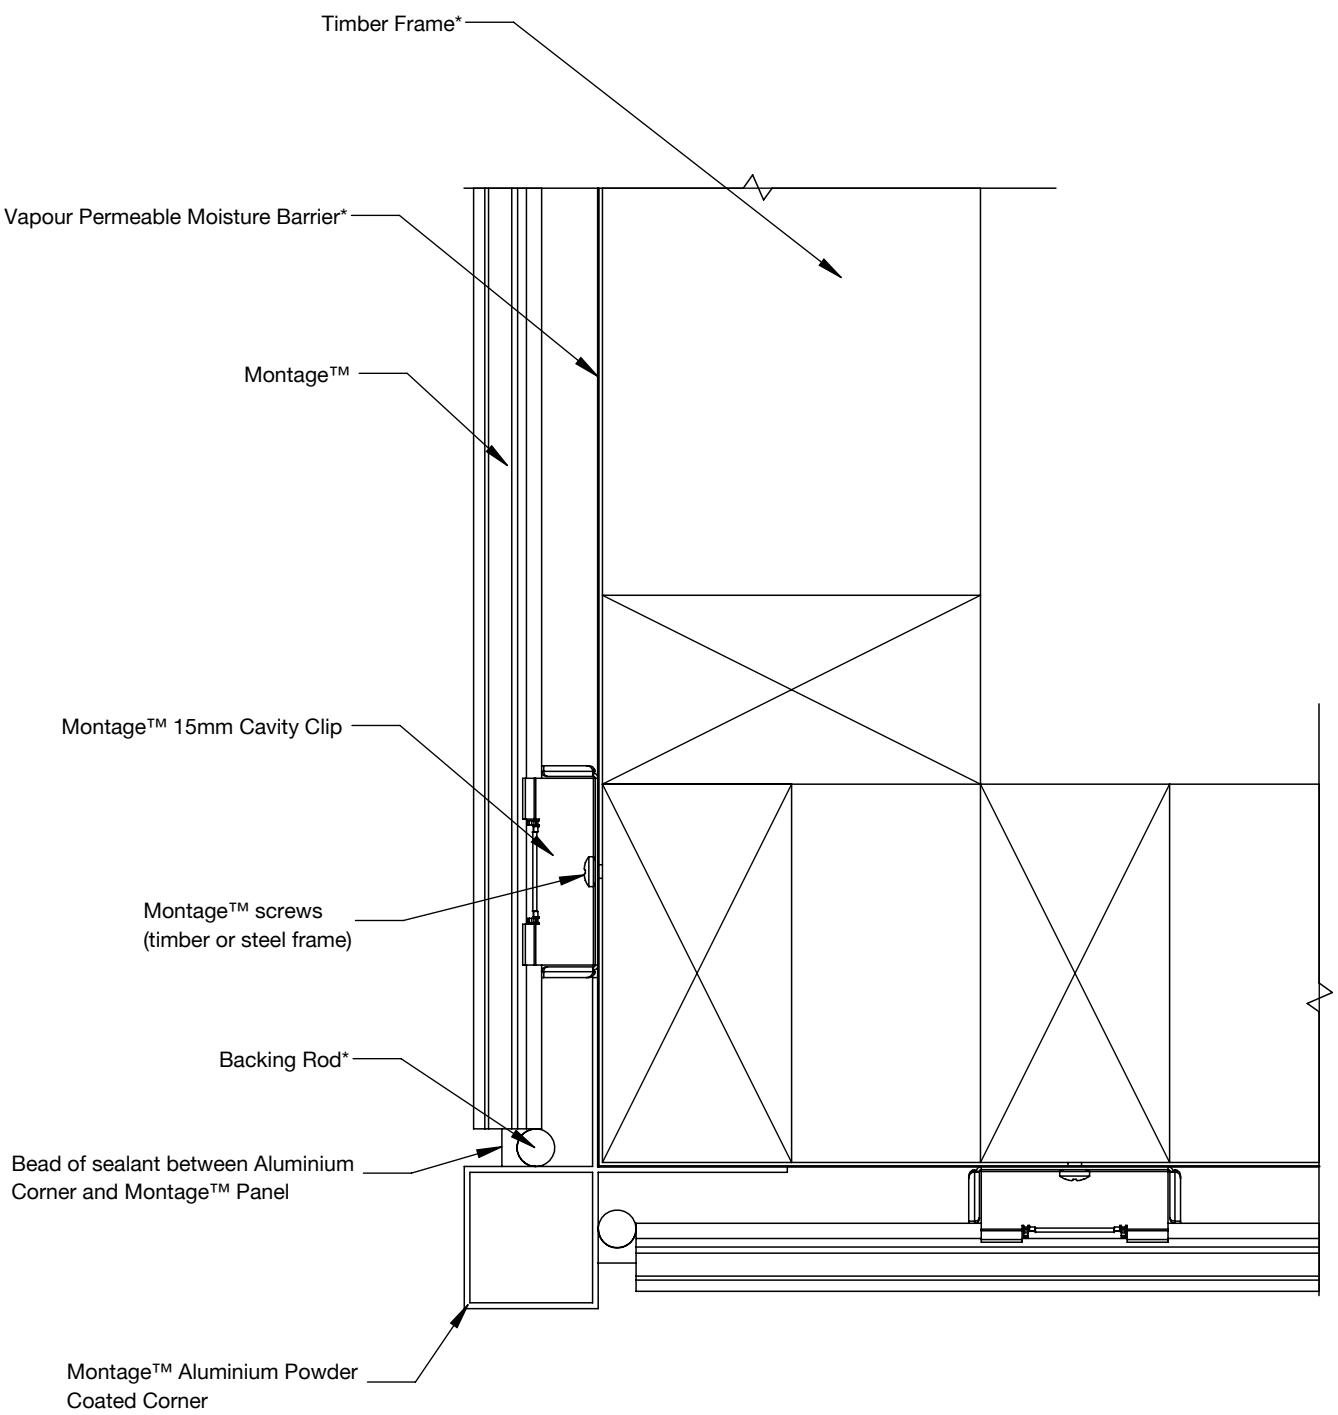

*Components not supplied by Innova™

INNOVATIVE BUILDING SYSTEMS

Profile	External Aluminium Corner	Date	Jul 2023
Detail	Figure 08	Scale	1:10

MONTAGE™
PRE-FINISHED FACADES

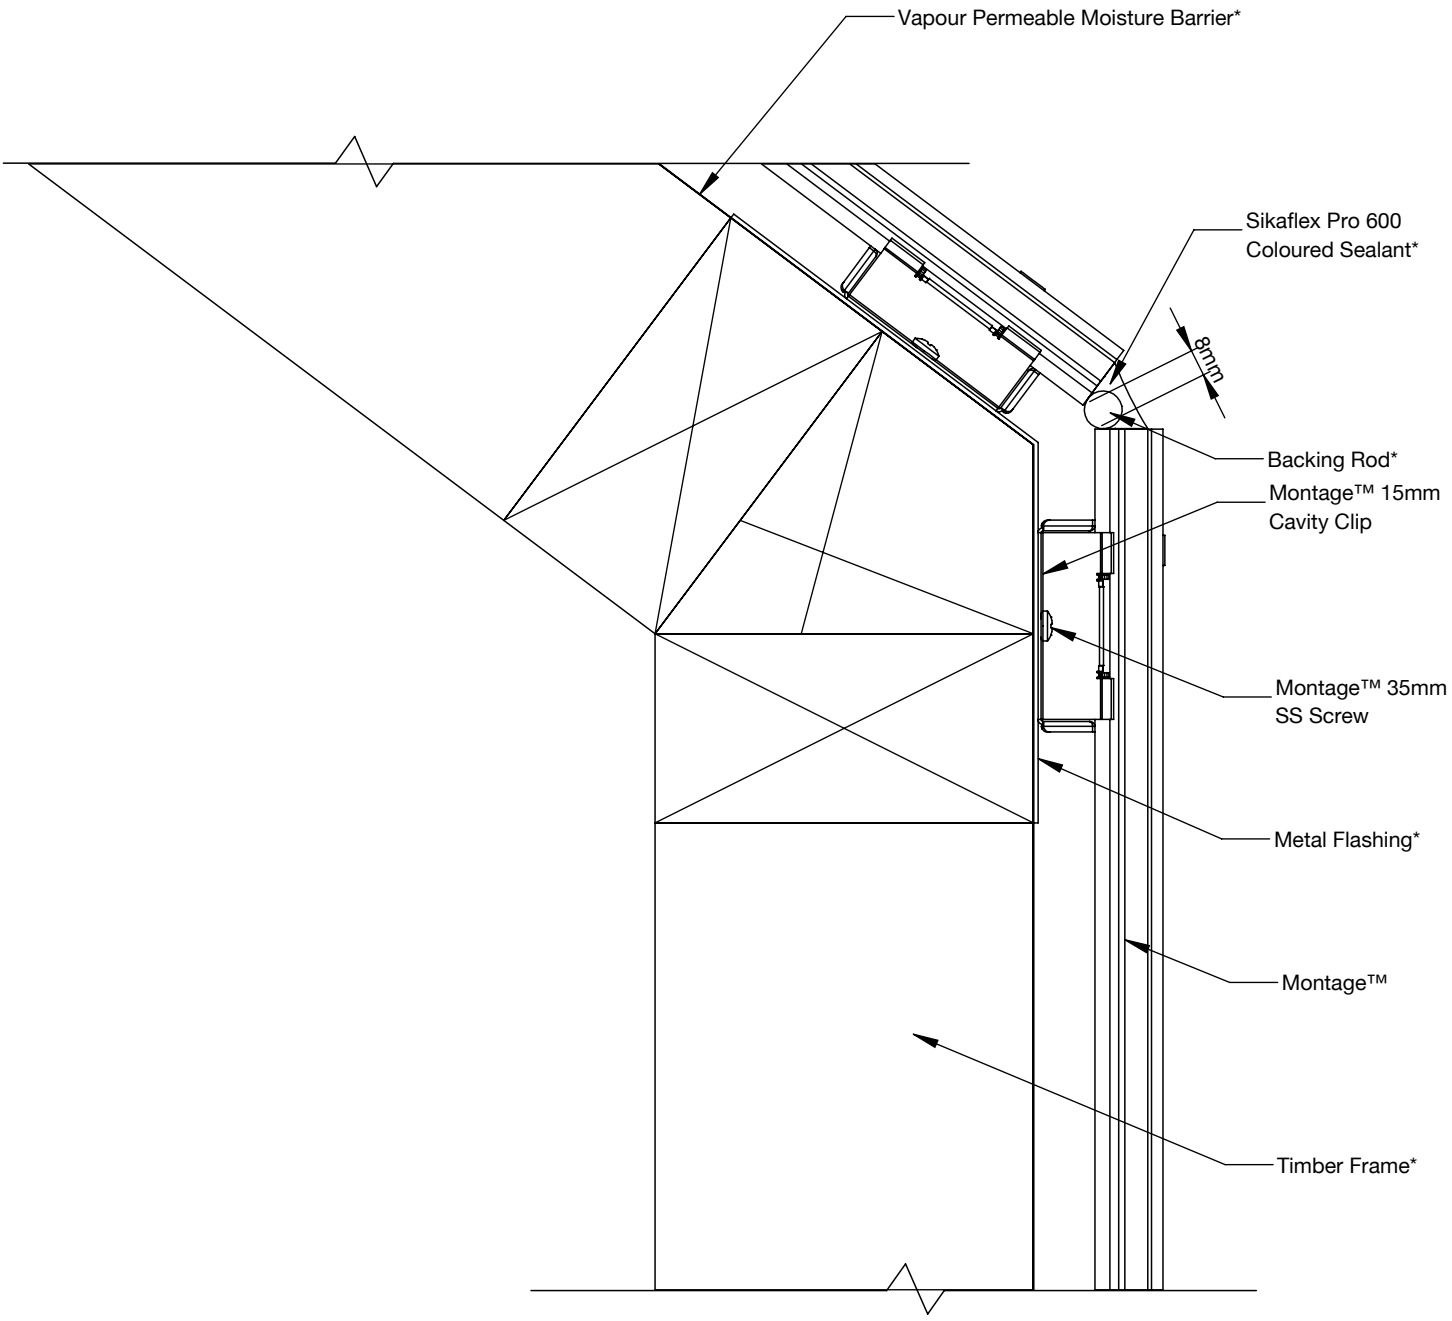

*Components not supplied by Innova™

INNOVATIVE BUILDING SYSTEMS

Profile	Obtuse Corner	Date	Jul 2023
Detail	Figure 09	Scale	1:10

MONTAGE™
PRE-FINISHED FACADES

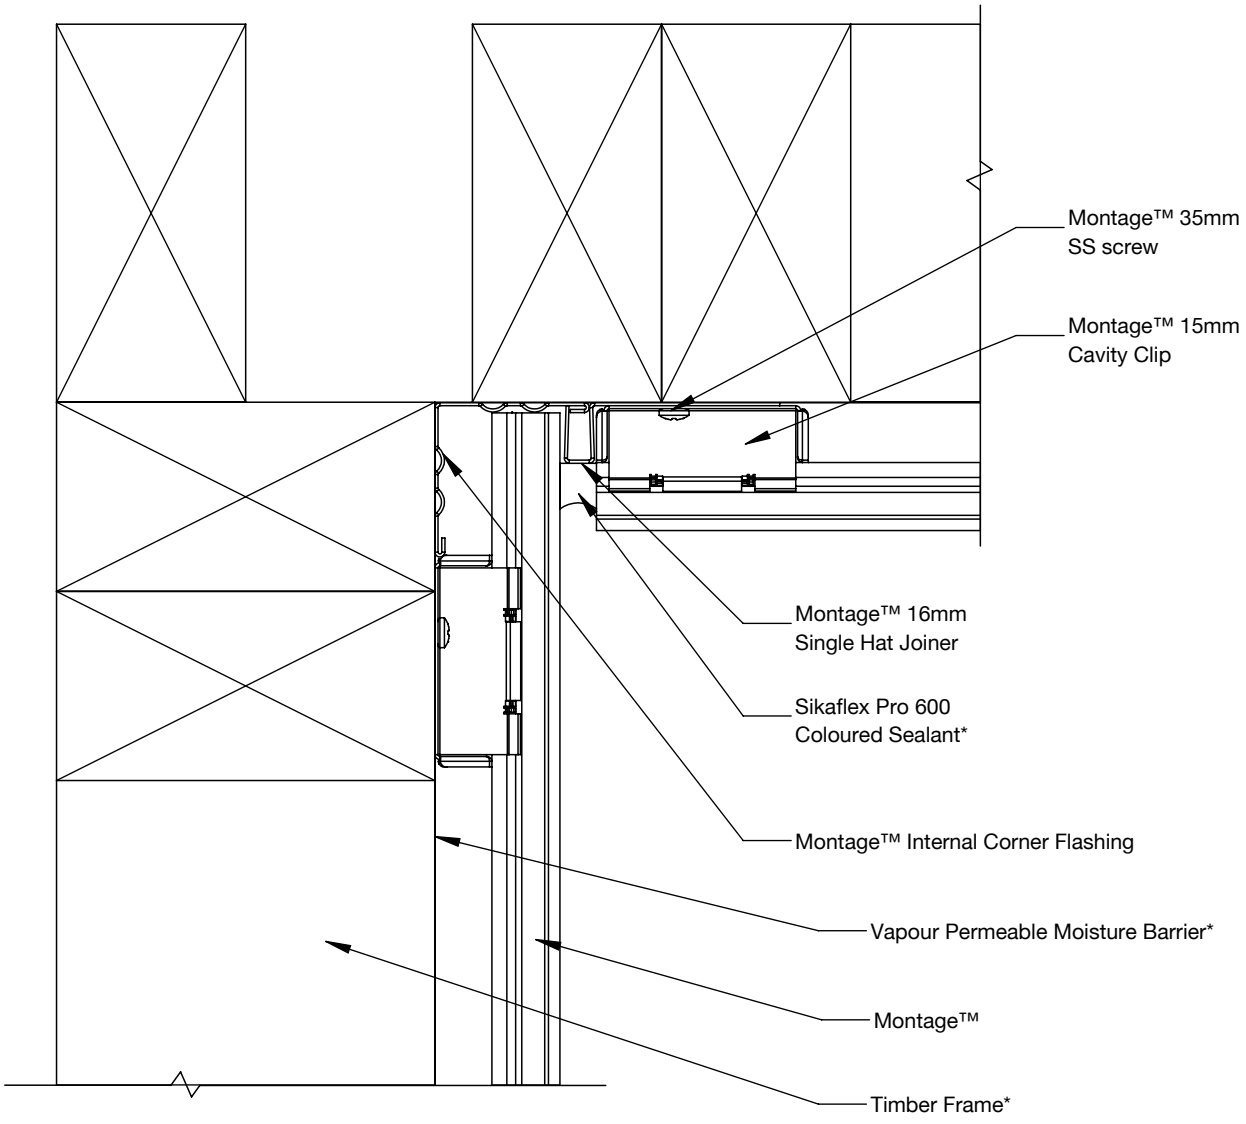

*Components not supplied by Innova™

INNOVATIVE BUILDING SYSTEMS

Profile	Corner With Single Joiner	Date	Jul 2023
Detail	Figure 10	Scale	1:10

MONTAGE™
PRE-FINISHED FACADES

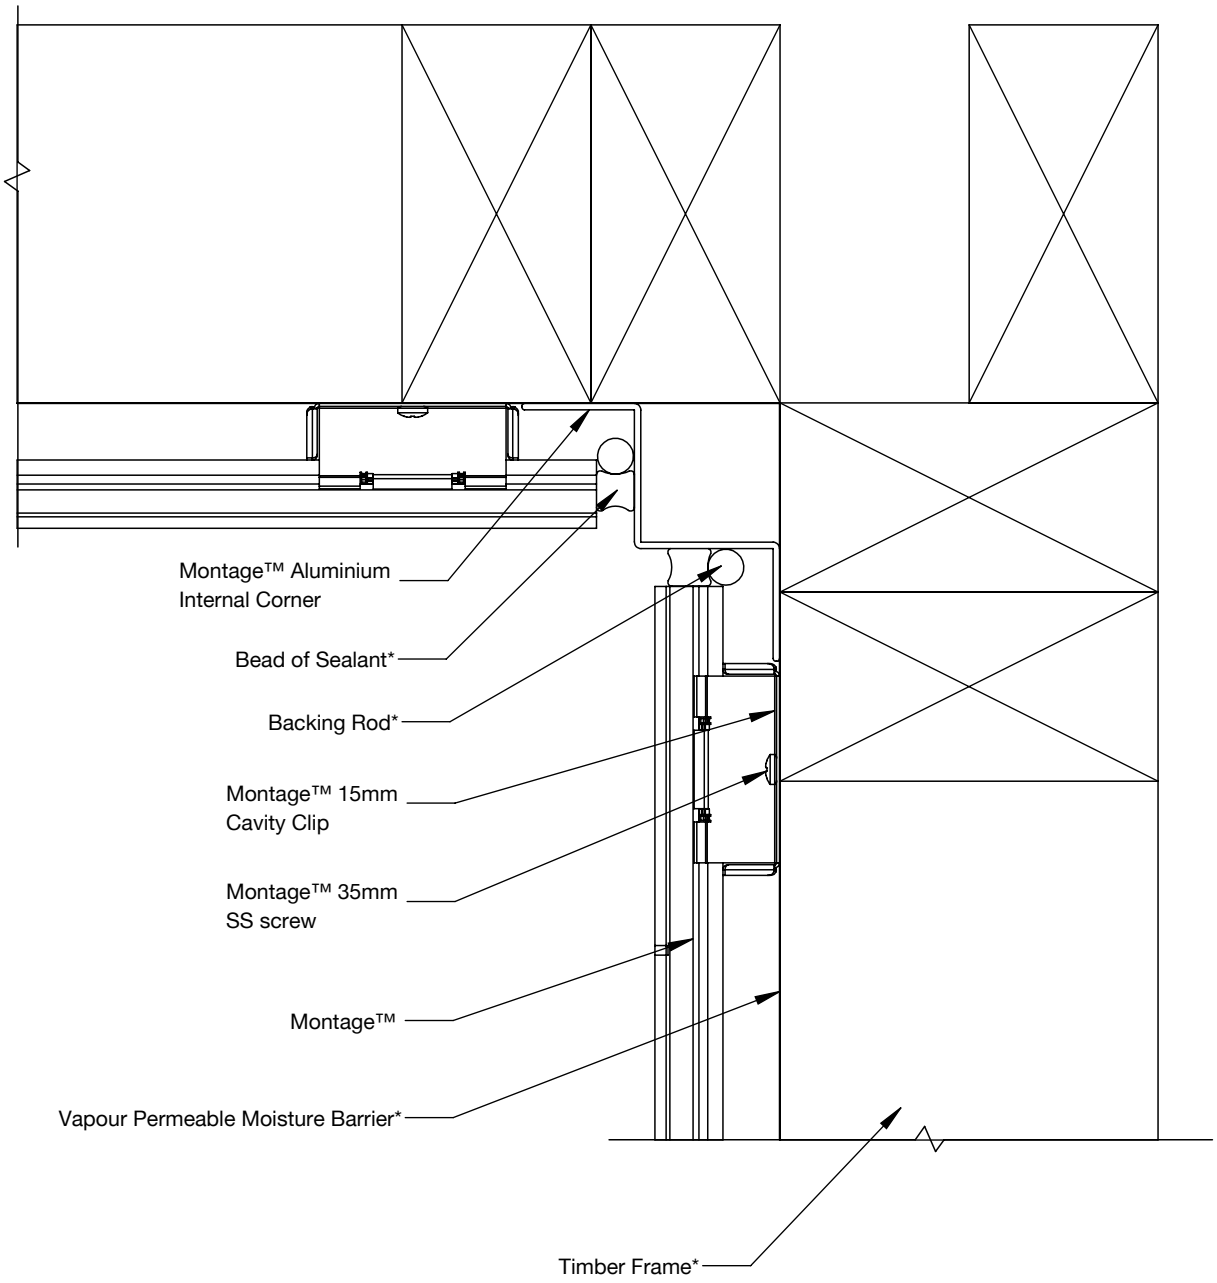

*Components not supplied by Innova™

INNOVATIVE BUILDING SYSTEMS

Profile	Internal Corner With Single Joiner	Date	Jul 2023
Detail	Figure 11	Scale	1:10

MONTAGE™
PRE-FINISHED FACADES

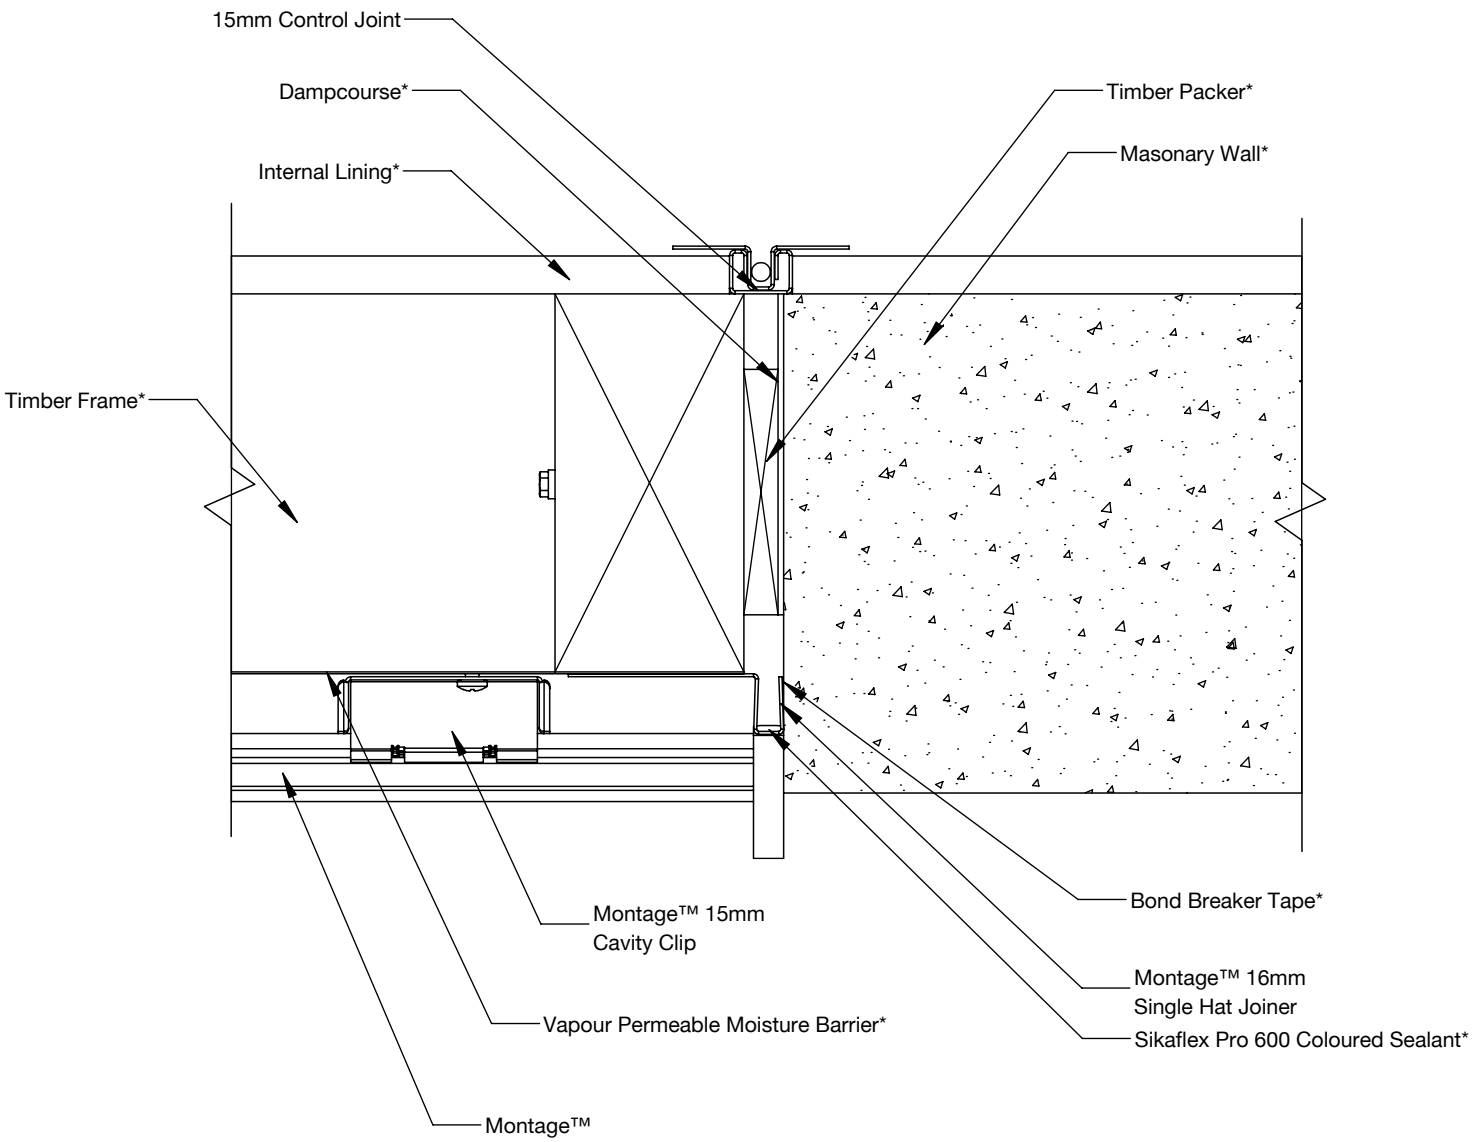

*Components not supplied by Innova™

INNOVATIVE BUILDING SYSTEMS

Profile	Junction With Masonary Wall	Date	Jul 2023
Detail	Figure 12	Scale	1:10

MONTAGE™
PRE-FINISHED FACADES

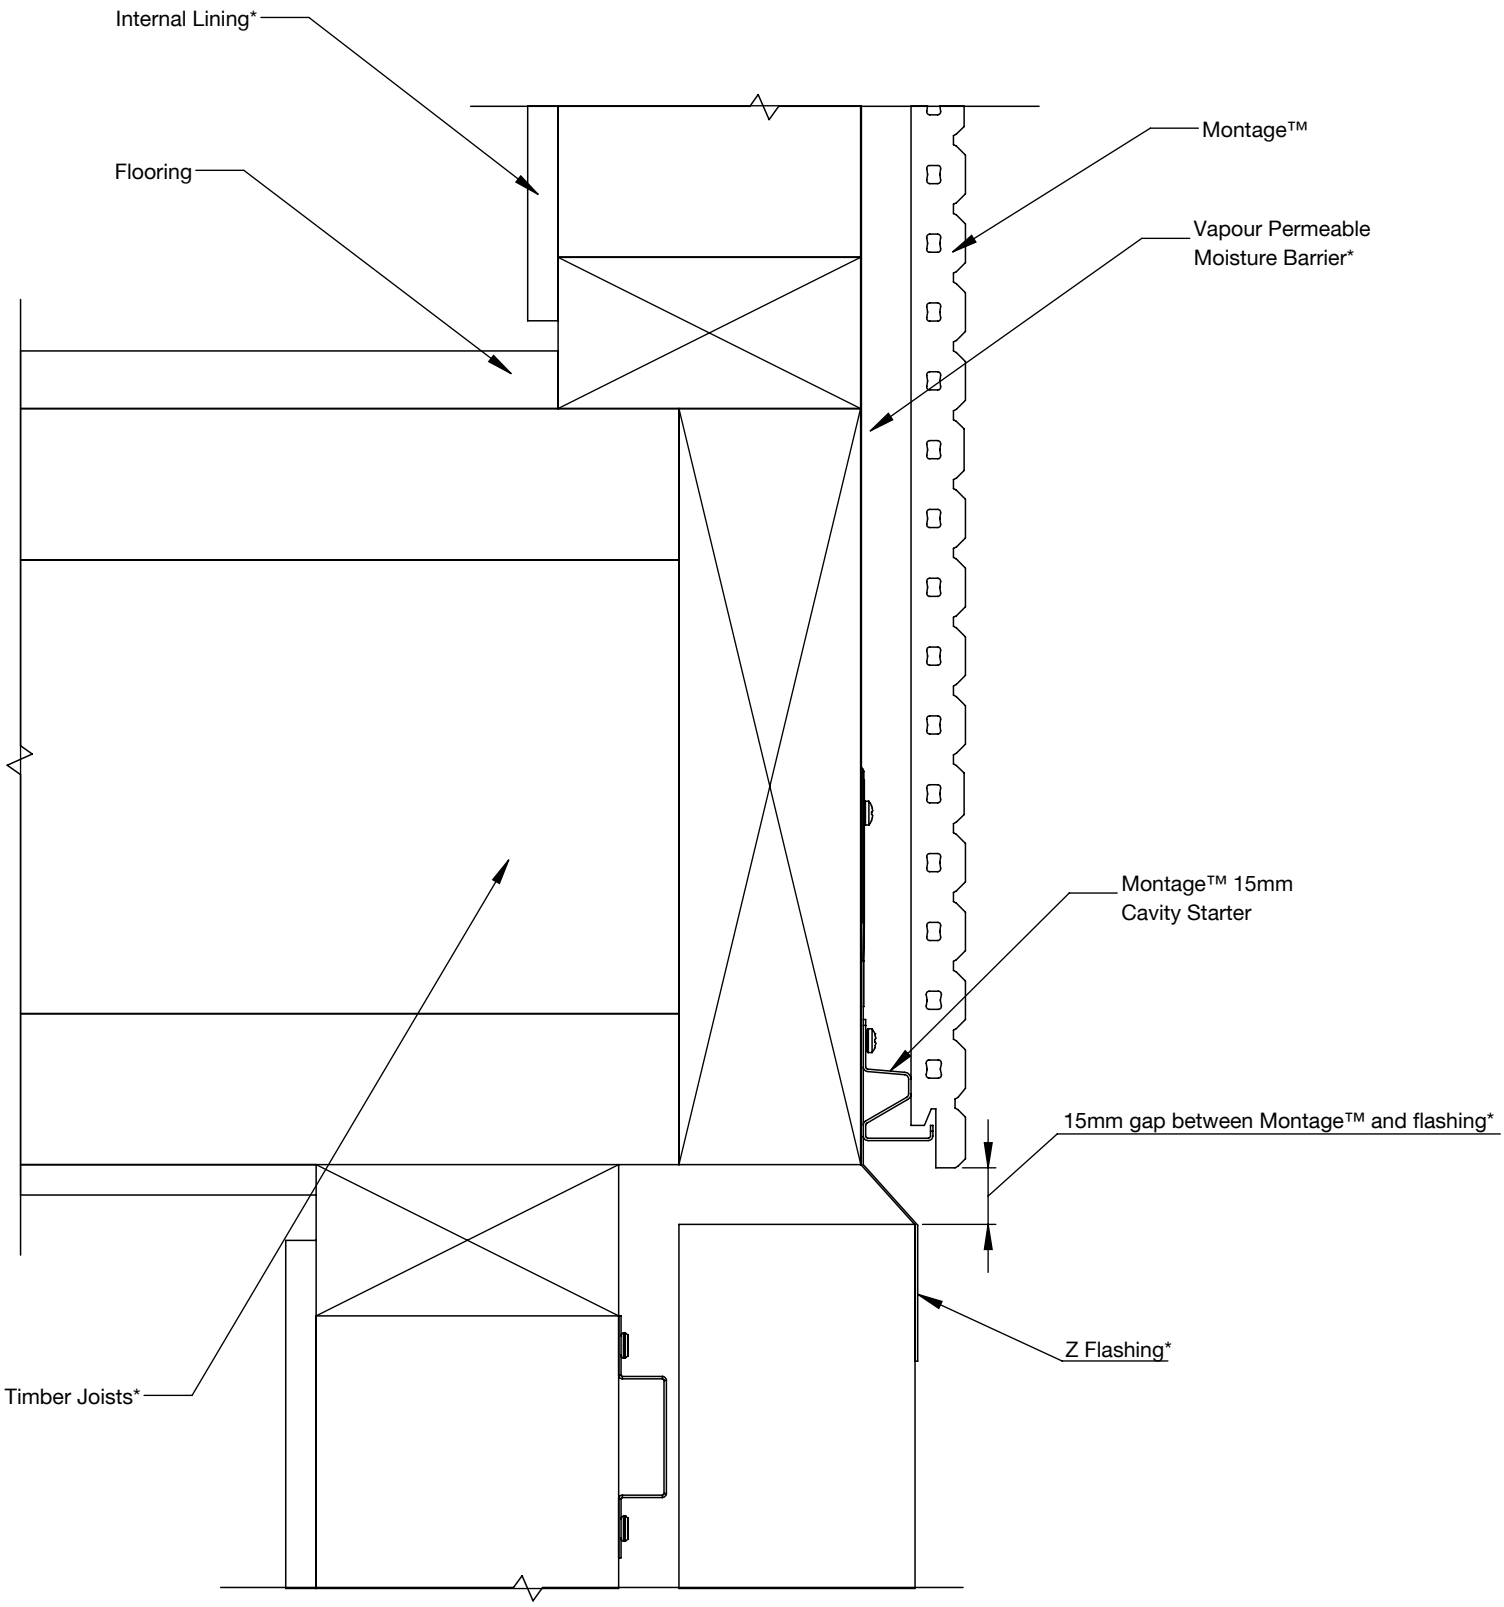

*Components not supplied by Innova™

Profile	First Floor Cantilevered Frame	Date	Jul 2023
Detail	Figure 13	Scale	1:10

MONTAGE™
PRE-FINISHED FACADES

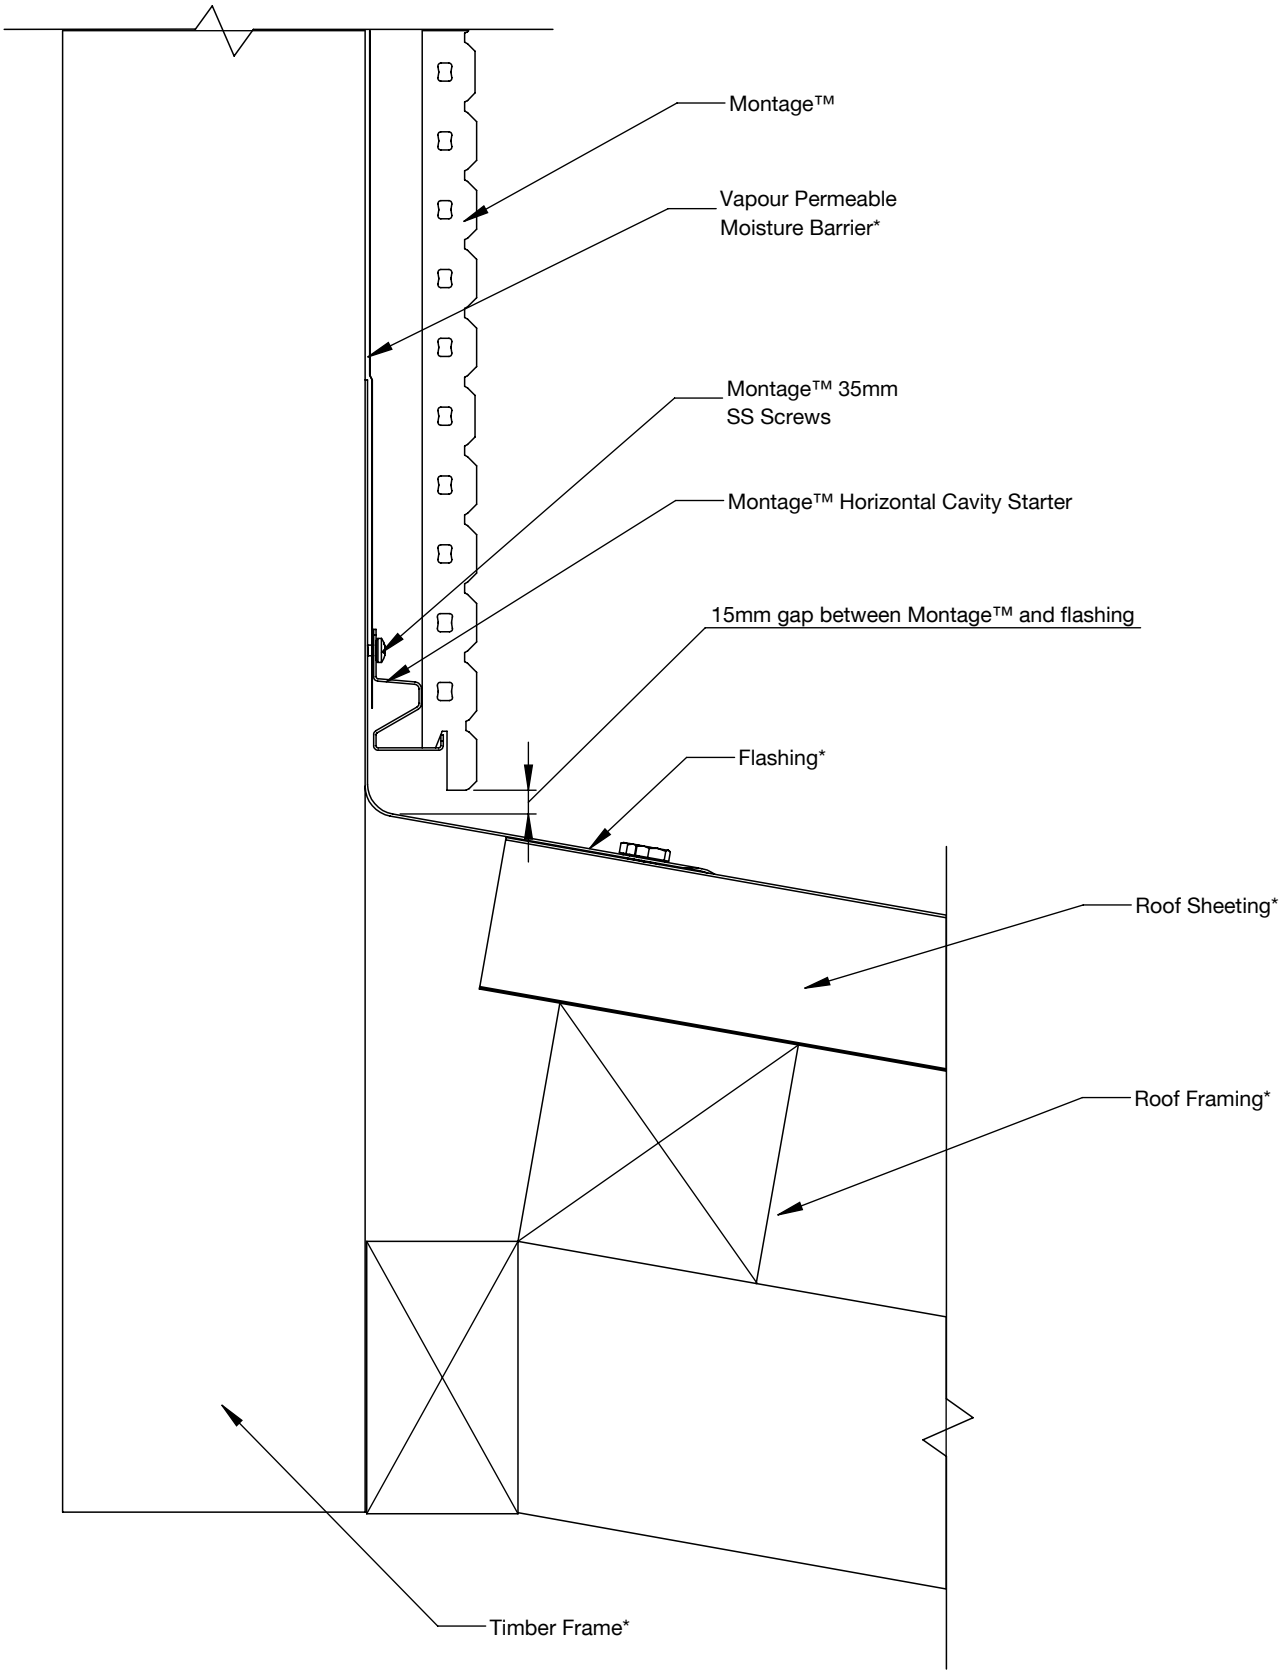

*Components not supplied by Innova™

MONTAGE™
PRE-FINISHED FACADES

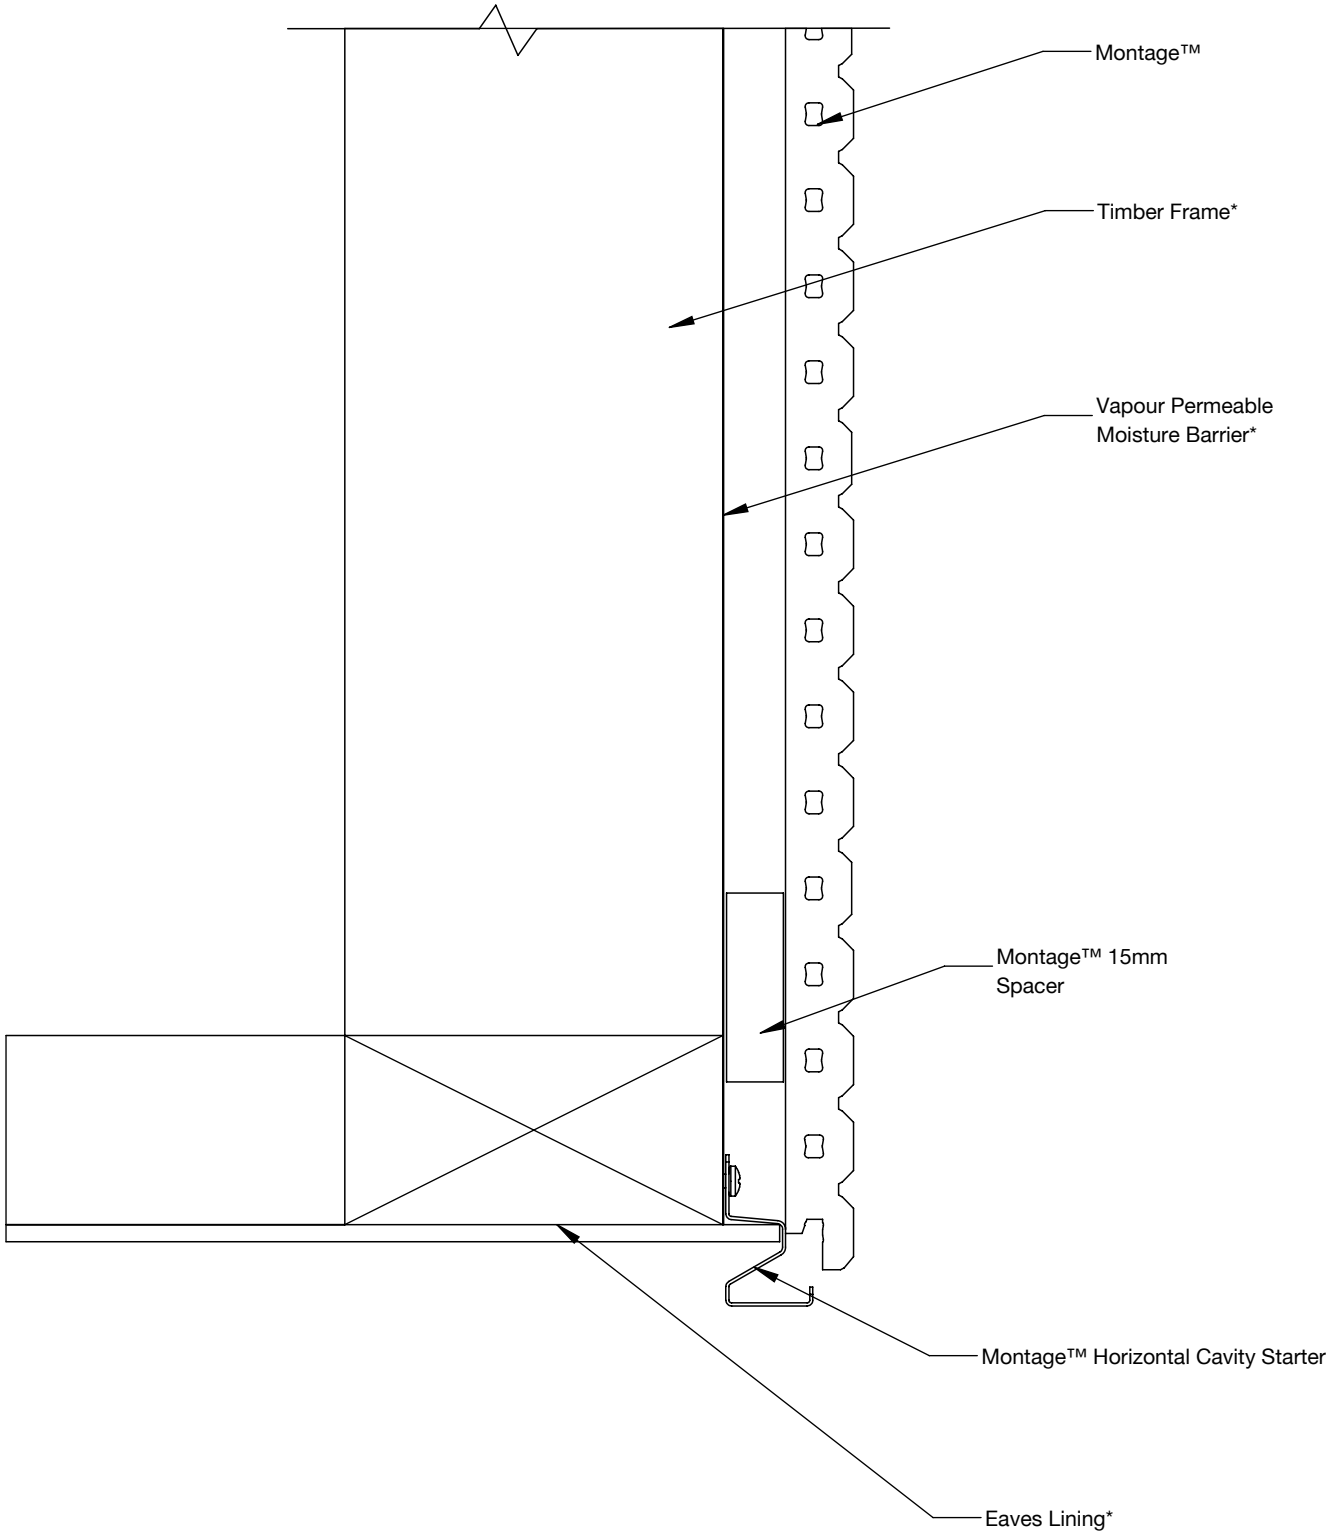

*Components not supplied by Innova™

INNOVATIVE BUILDING SYSTEMS

Profile	Wall Junction	Date	Jul 2023
Detail	Figure 15	Scale	1:10

MONTAGE™
PRE-FINISHED FACADES

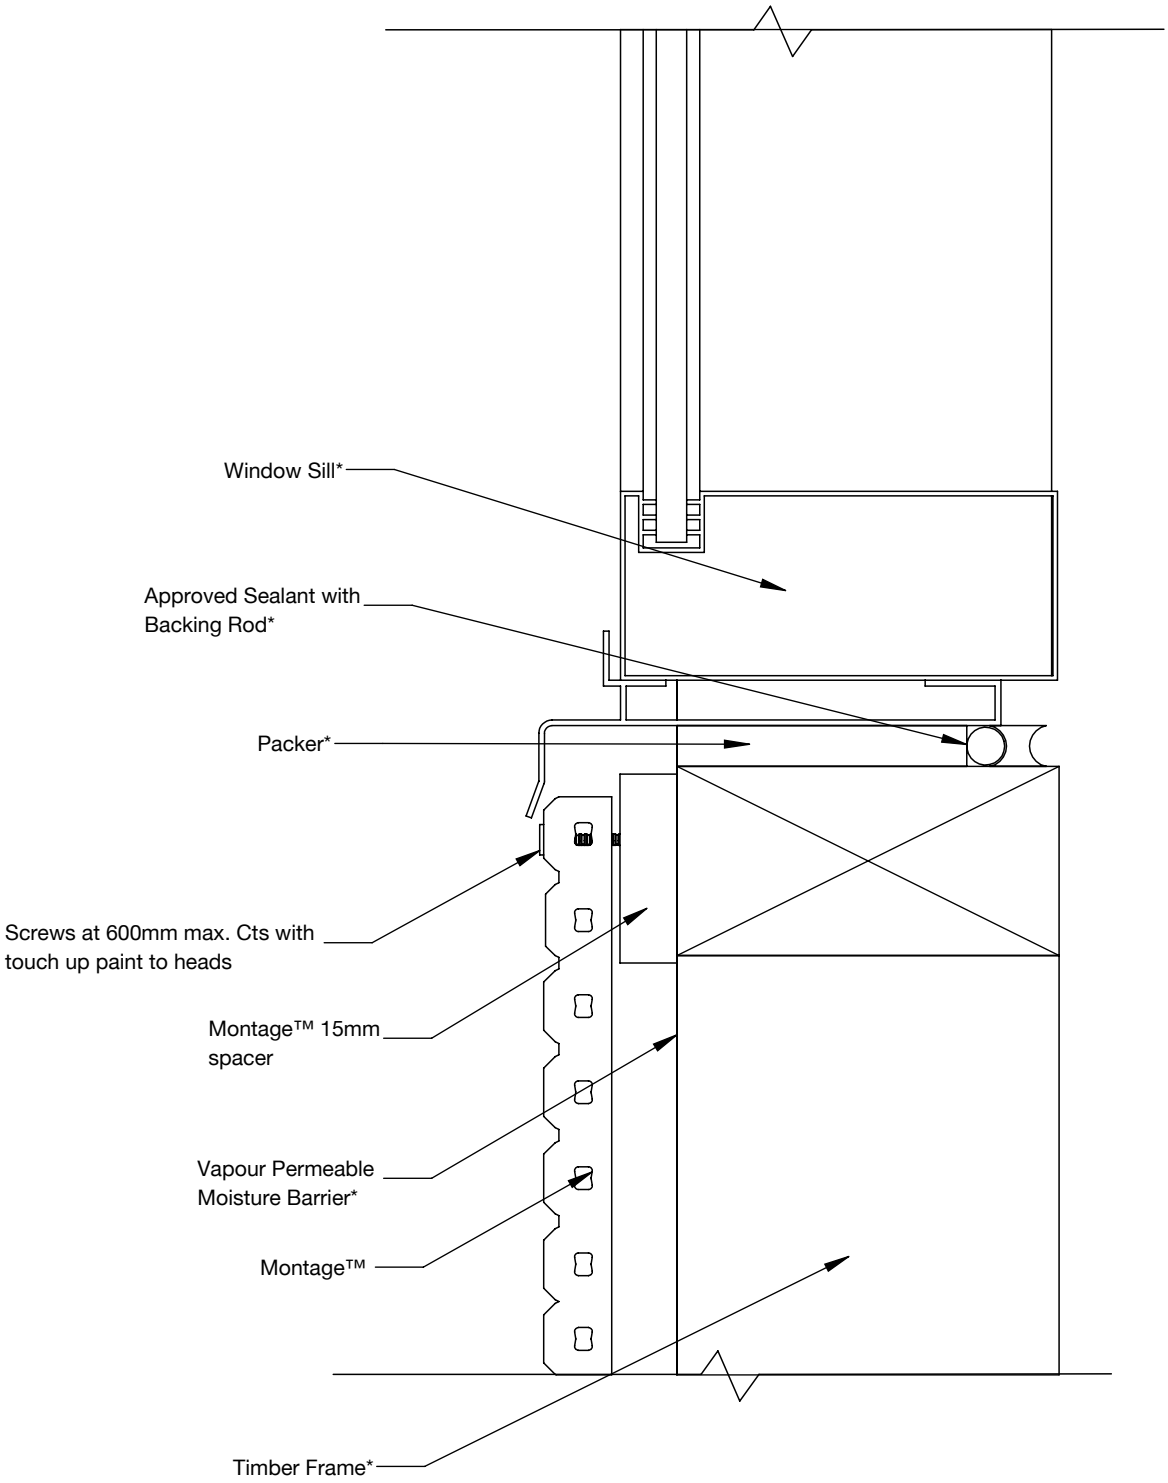

*Components not supplied by Innova™

MONTAGE™
PRE-FINISHED FACADES

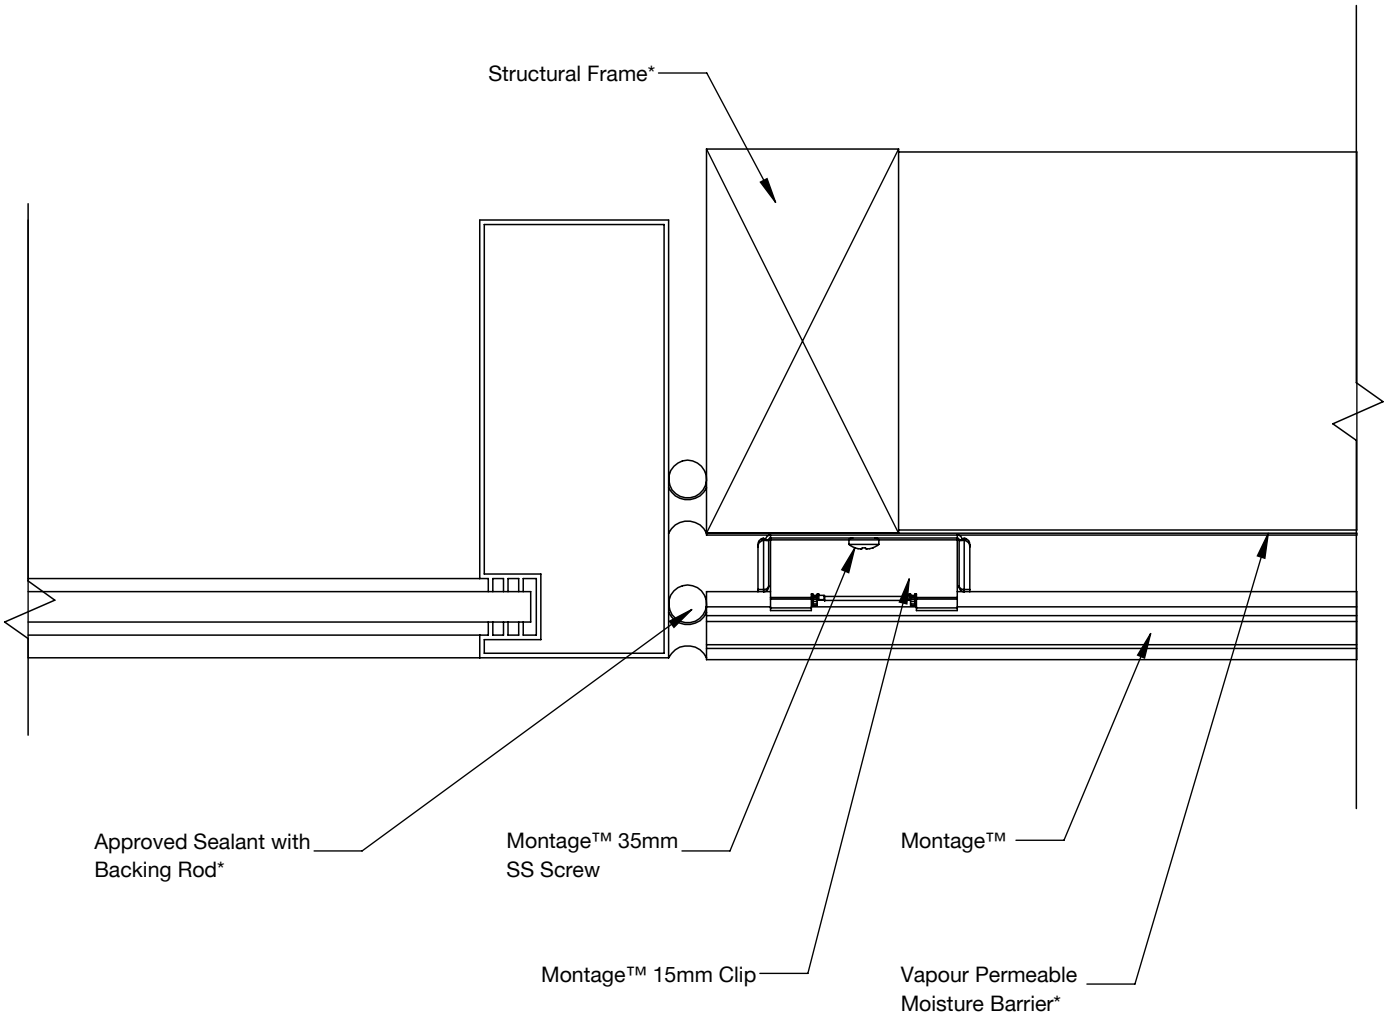

*Components not supplied by Innova™

INNOVATIVE BUILDING SYSTEMS

Profile	Commercial Window Jamb	Date	Jul 2023
Detail	Figure 18	Scale	1:10

MONTAGE™
PRE-FINISHED FACADES

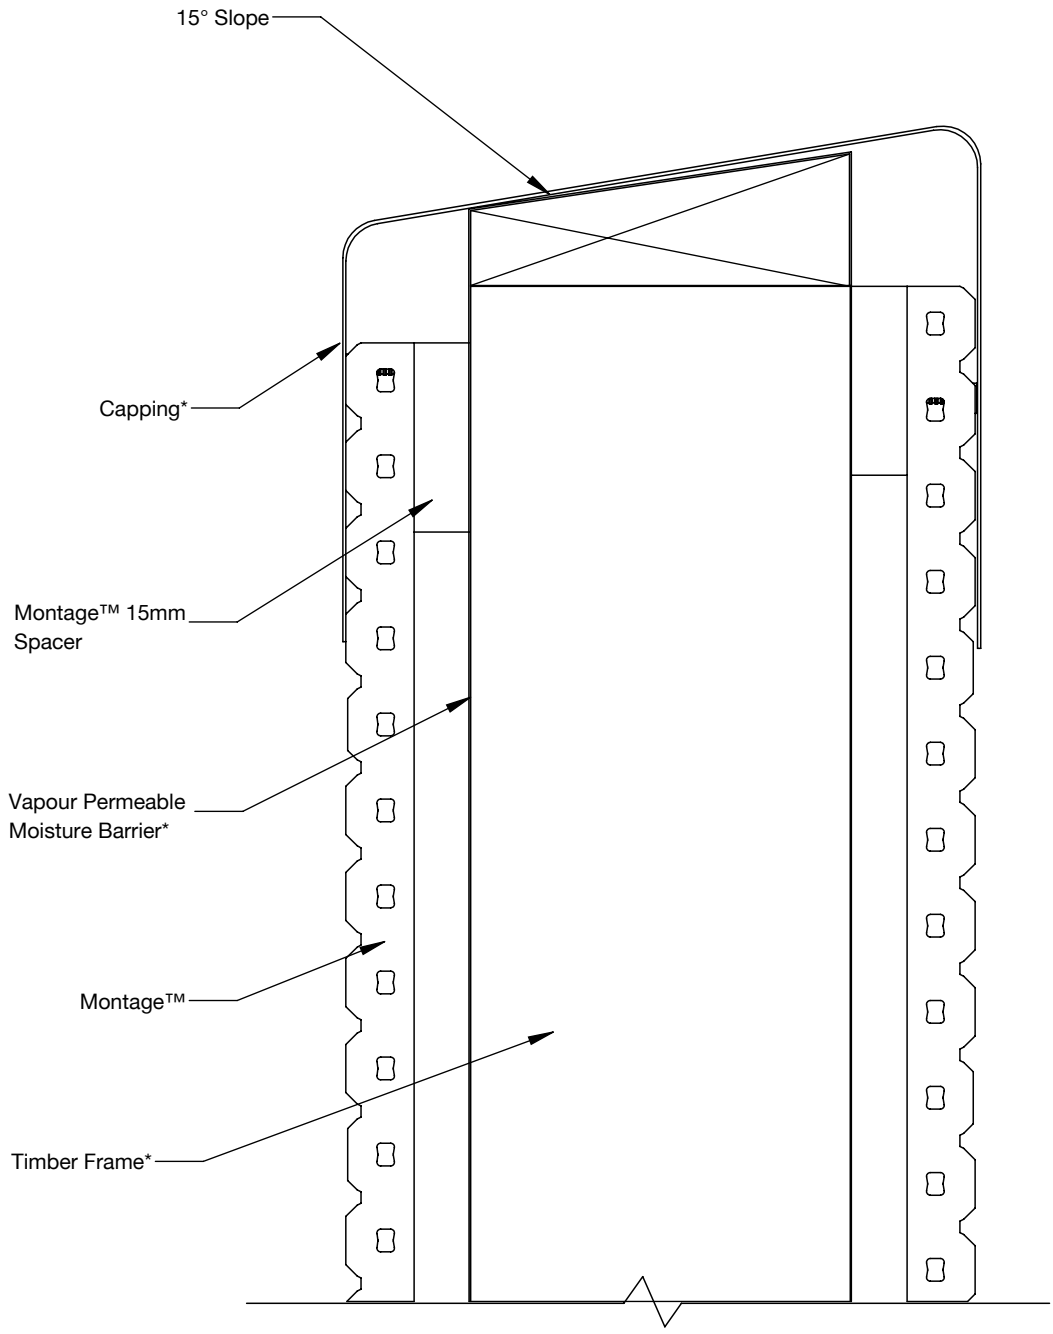

*Components not supplied by Innova™

INNOVATIVE BUILDING SYSTEMS

Profile	Balcony Parapet	Date	Jul 2023
Detail	Figure 19	Scale	1:10

MONTAGE™
PRE-FINISHED FACADES

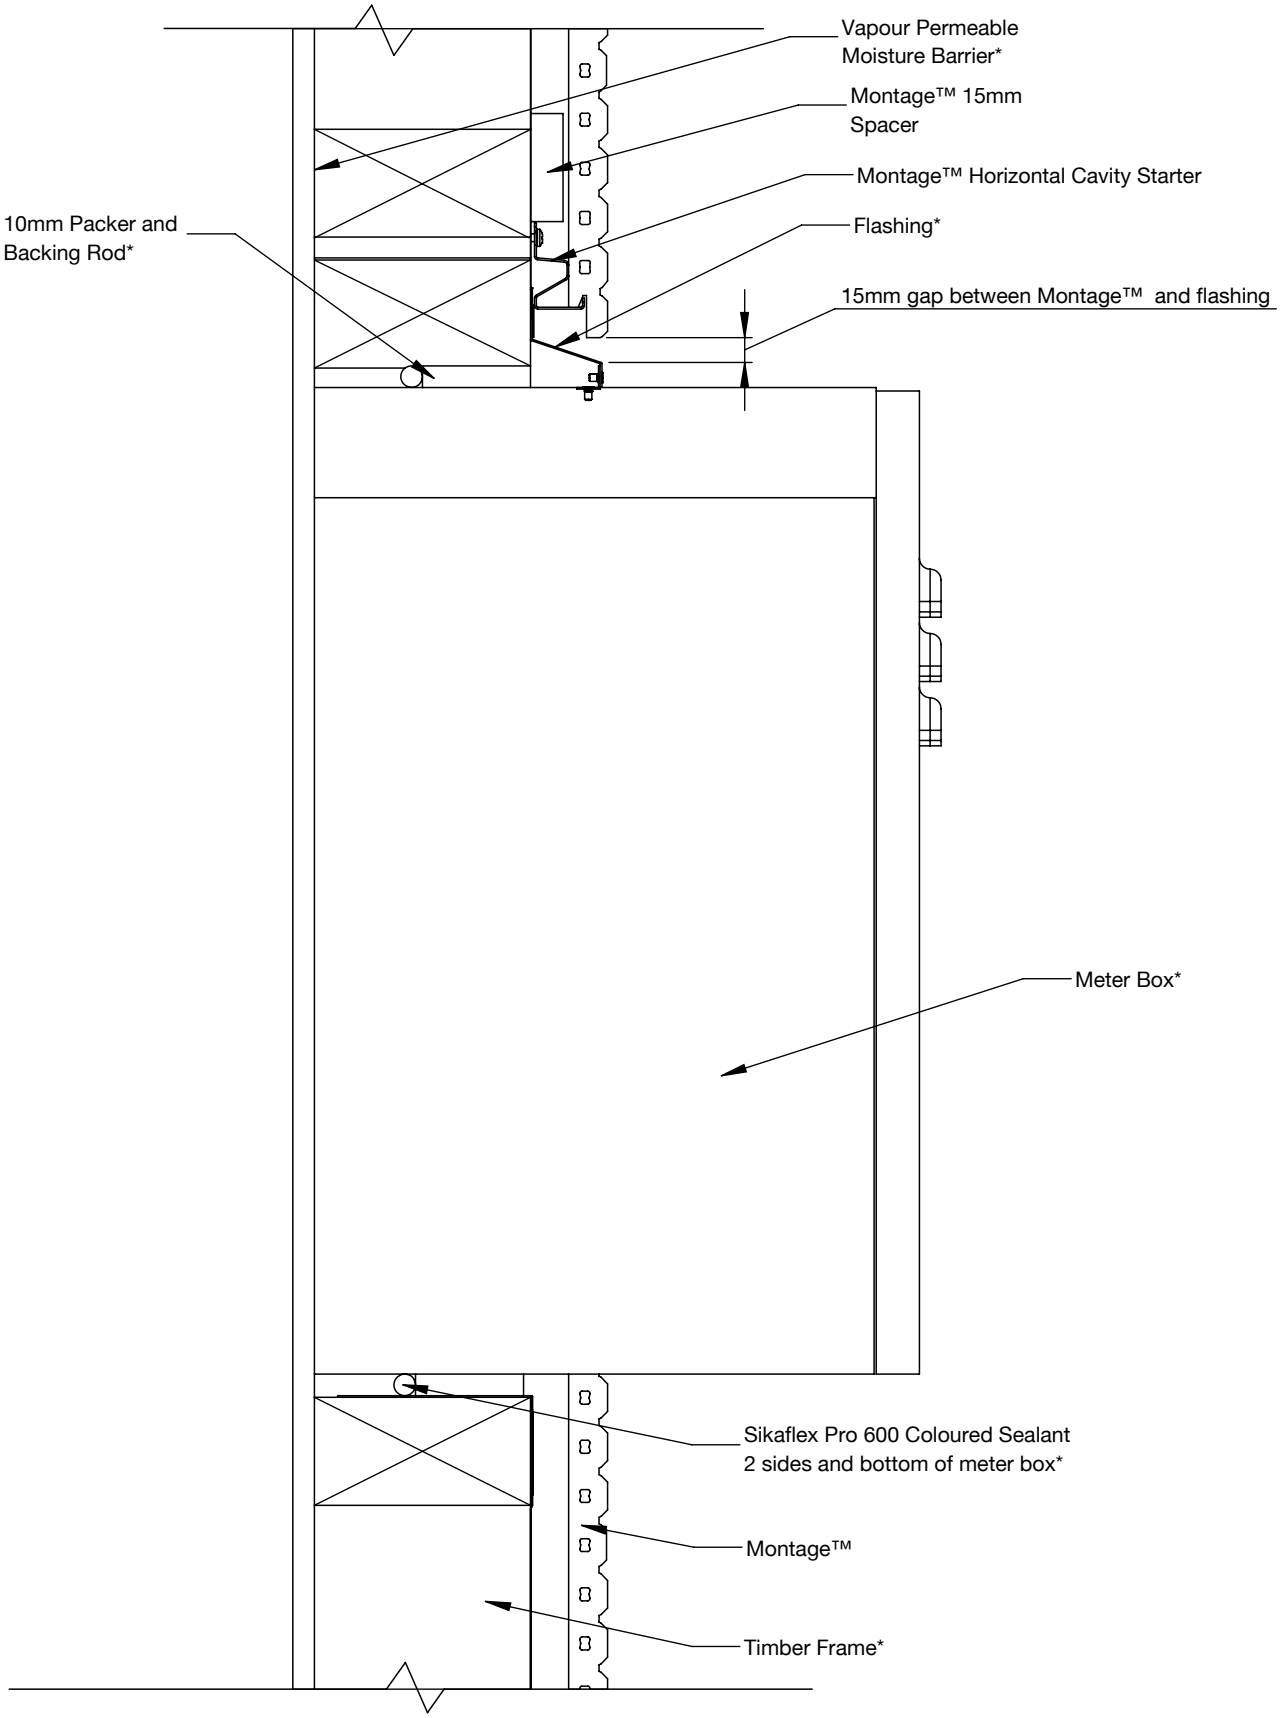

*Components not supplied by Innova™

MONTAGE™
PRE-FINISHED FACADES

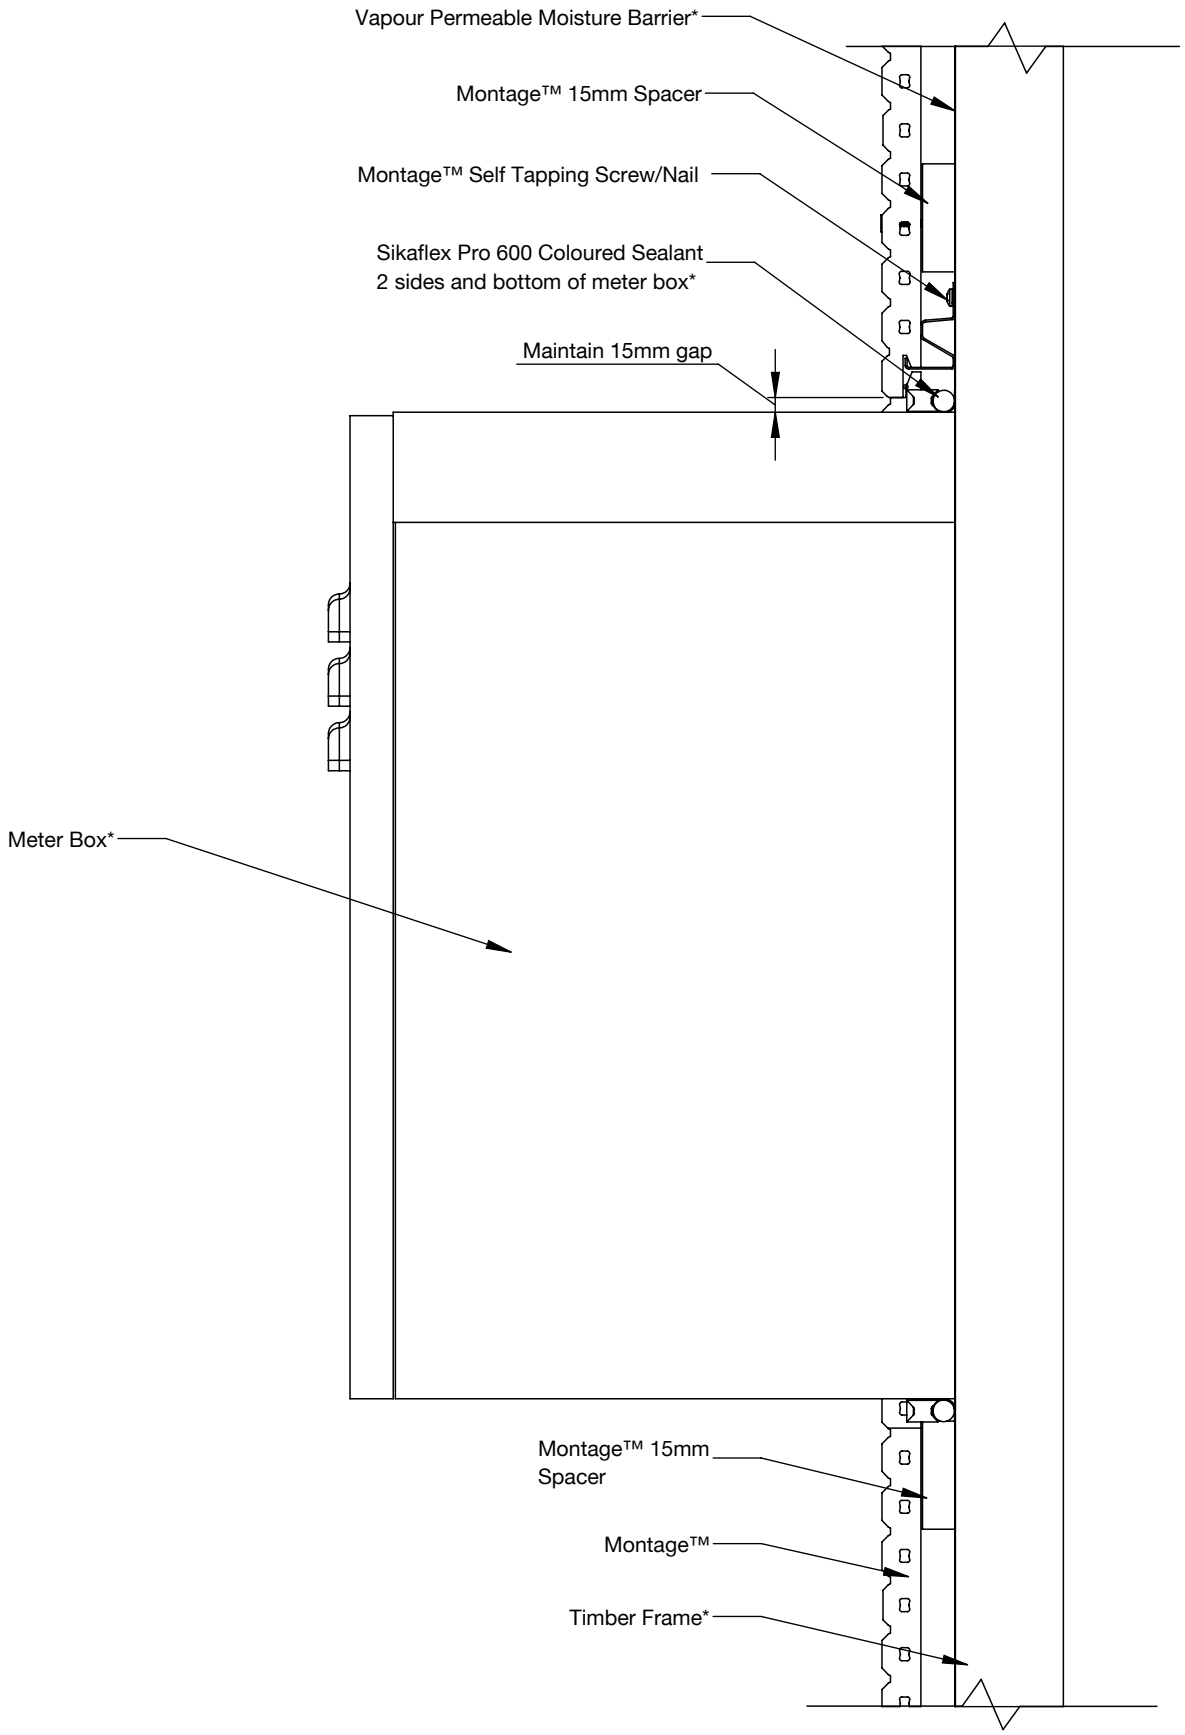

*Components not supplied by Innova™

MONTAGE™
PRE-FINISHED FACADES

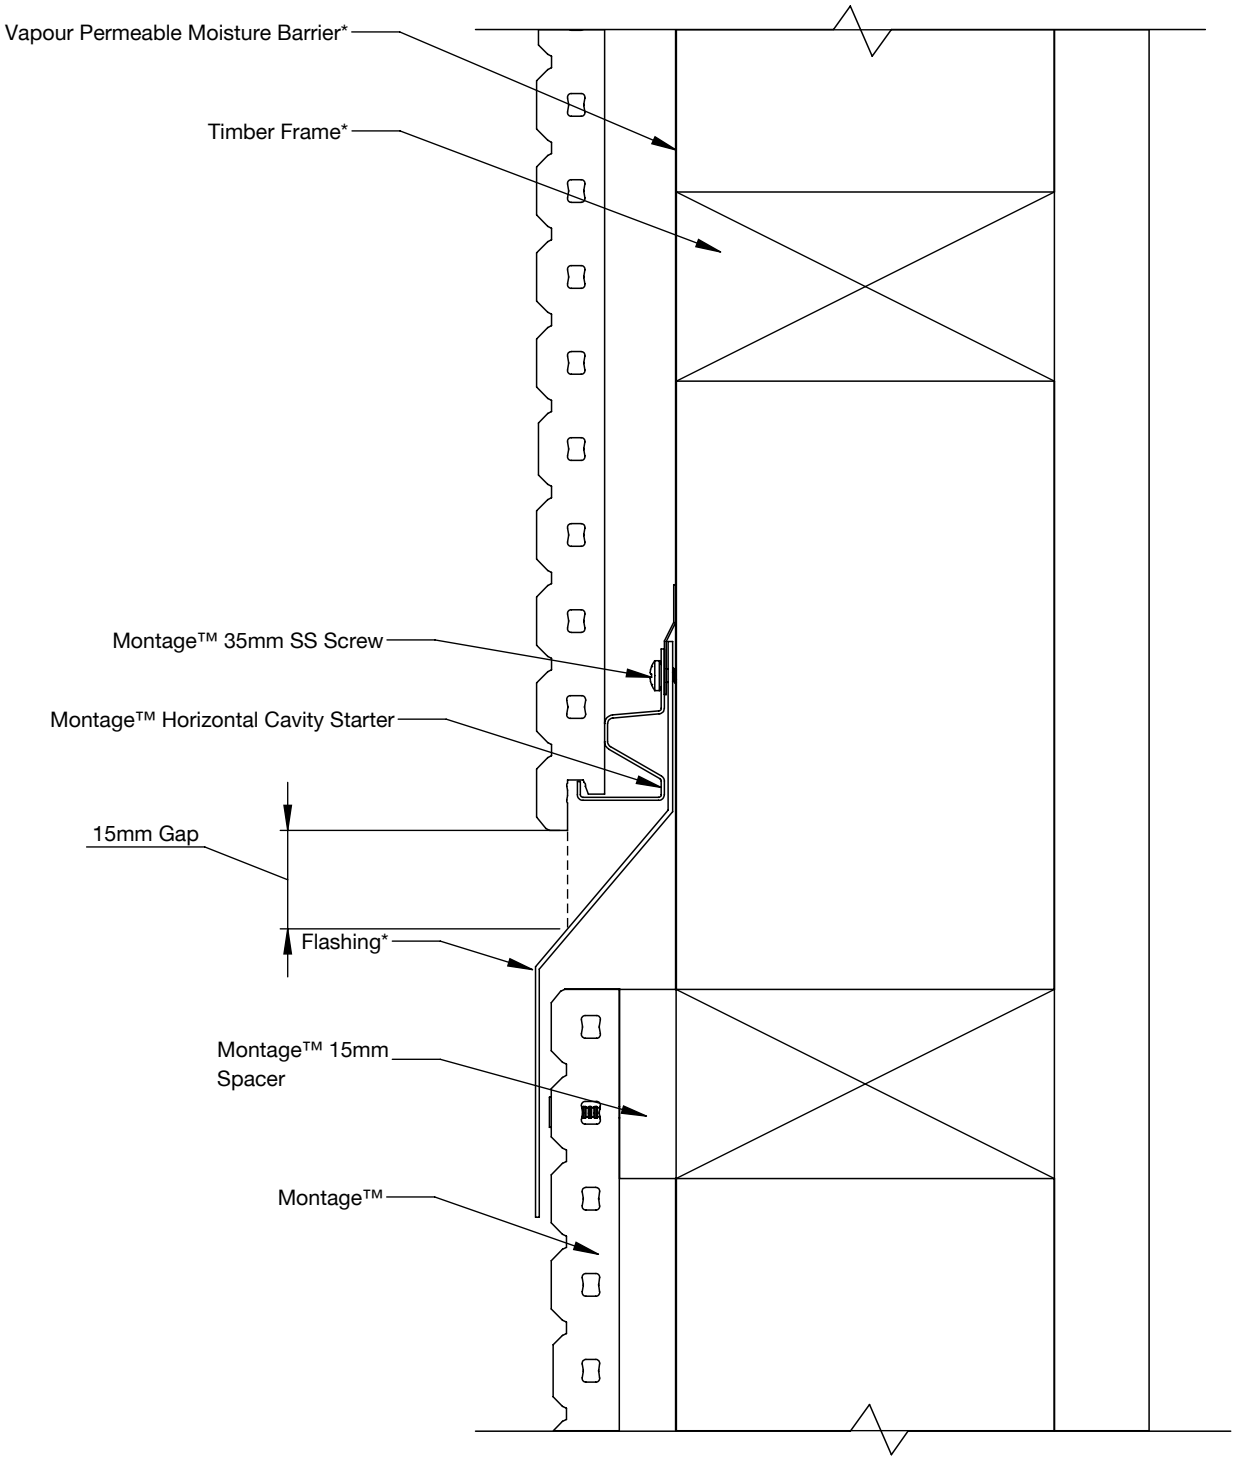

*Components not supplied by Innova™

INNOVATIVE BUILDING SYSTEMS

Profile	Control Joints	Date	Jul 2023
Detail	Figure 22	Scale	1:10

MONTAGE™
PRE-FINISHED FACADES

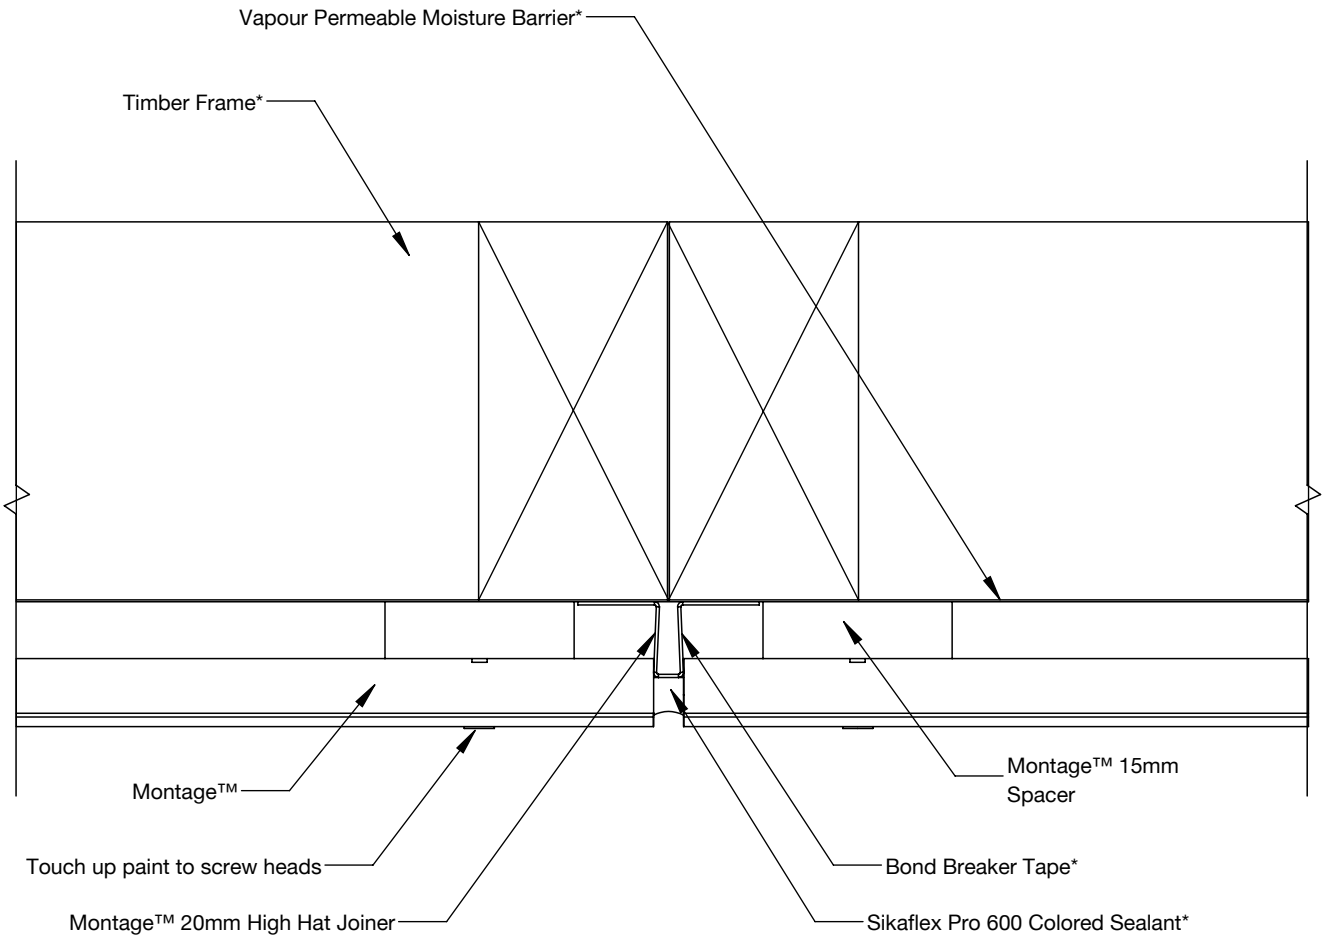

*Components not supplied by Innova™

MONTAGE™
PRE-FINISHED FACADES

Cut top of panel 20mm short to allow for Installation into Montage™ eaves trim

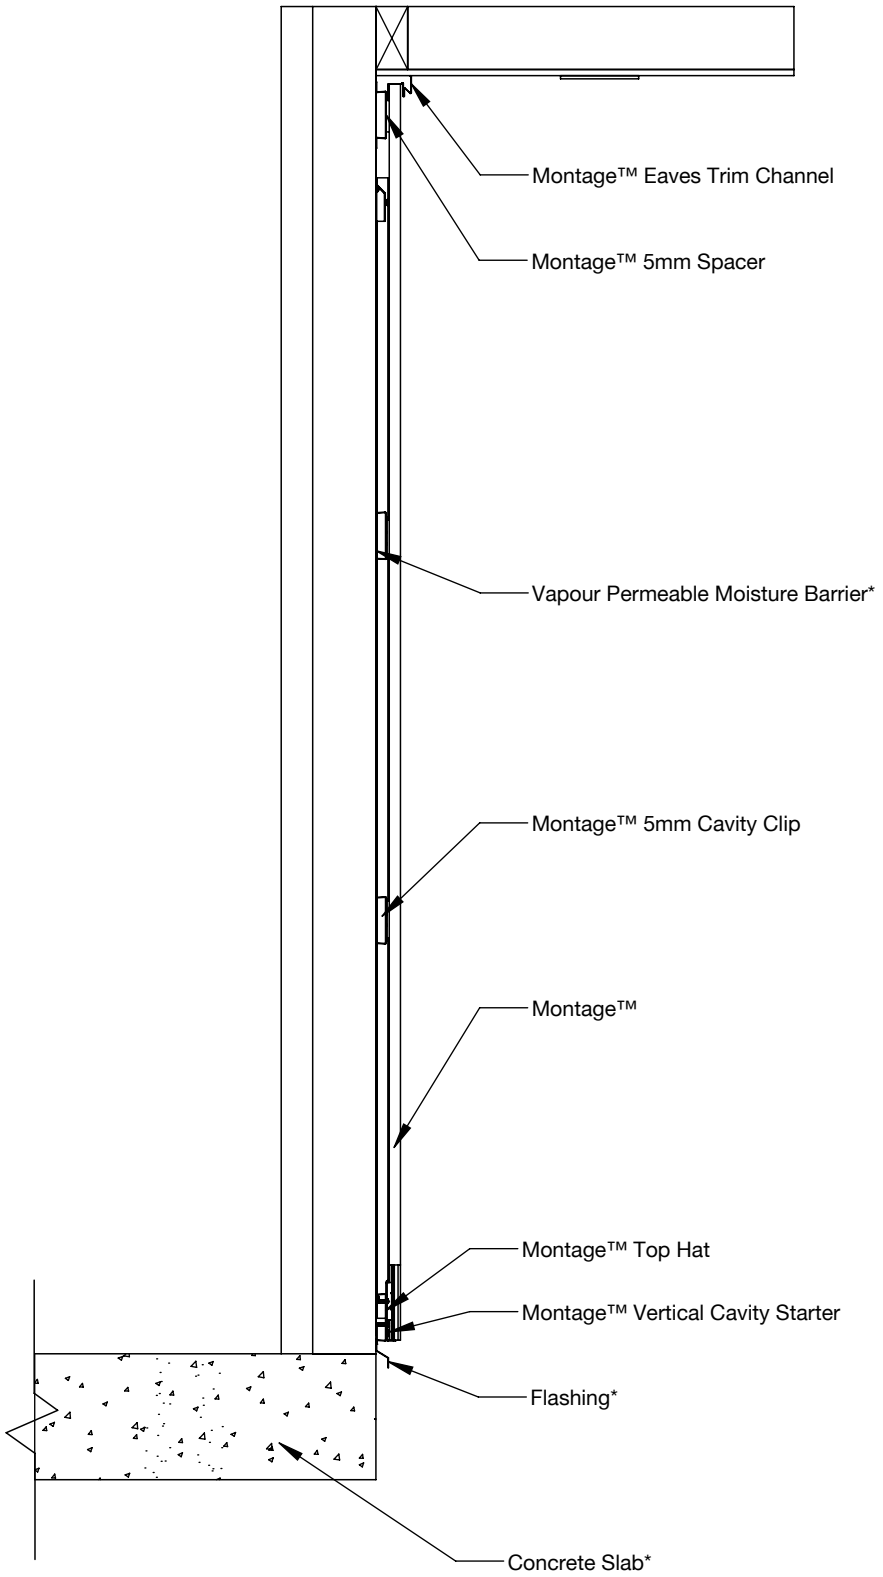

*Components not supplied by Innova™

MONTAGE™
PRE-FINISHED FACADES

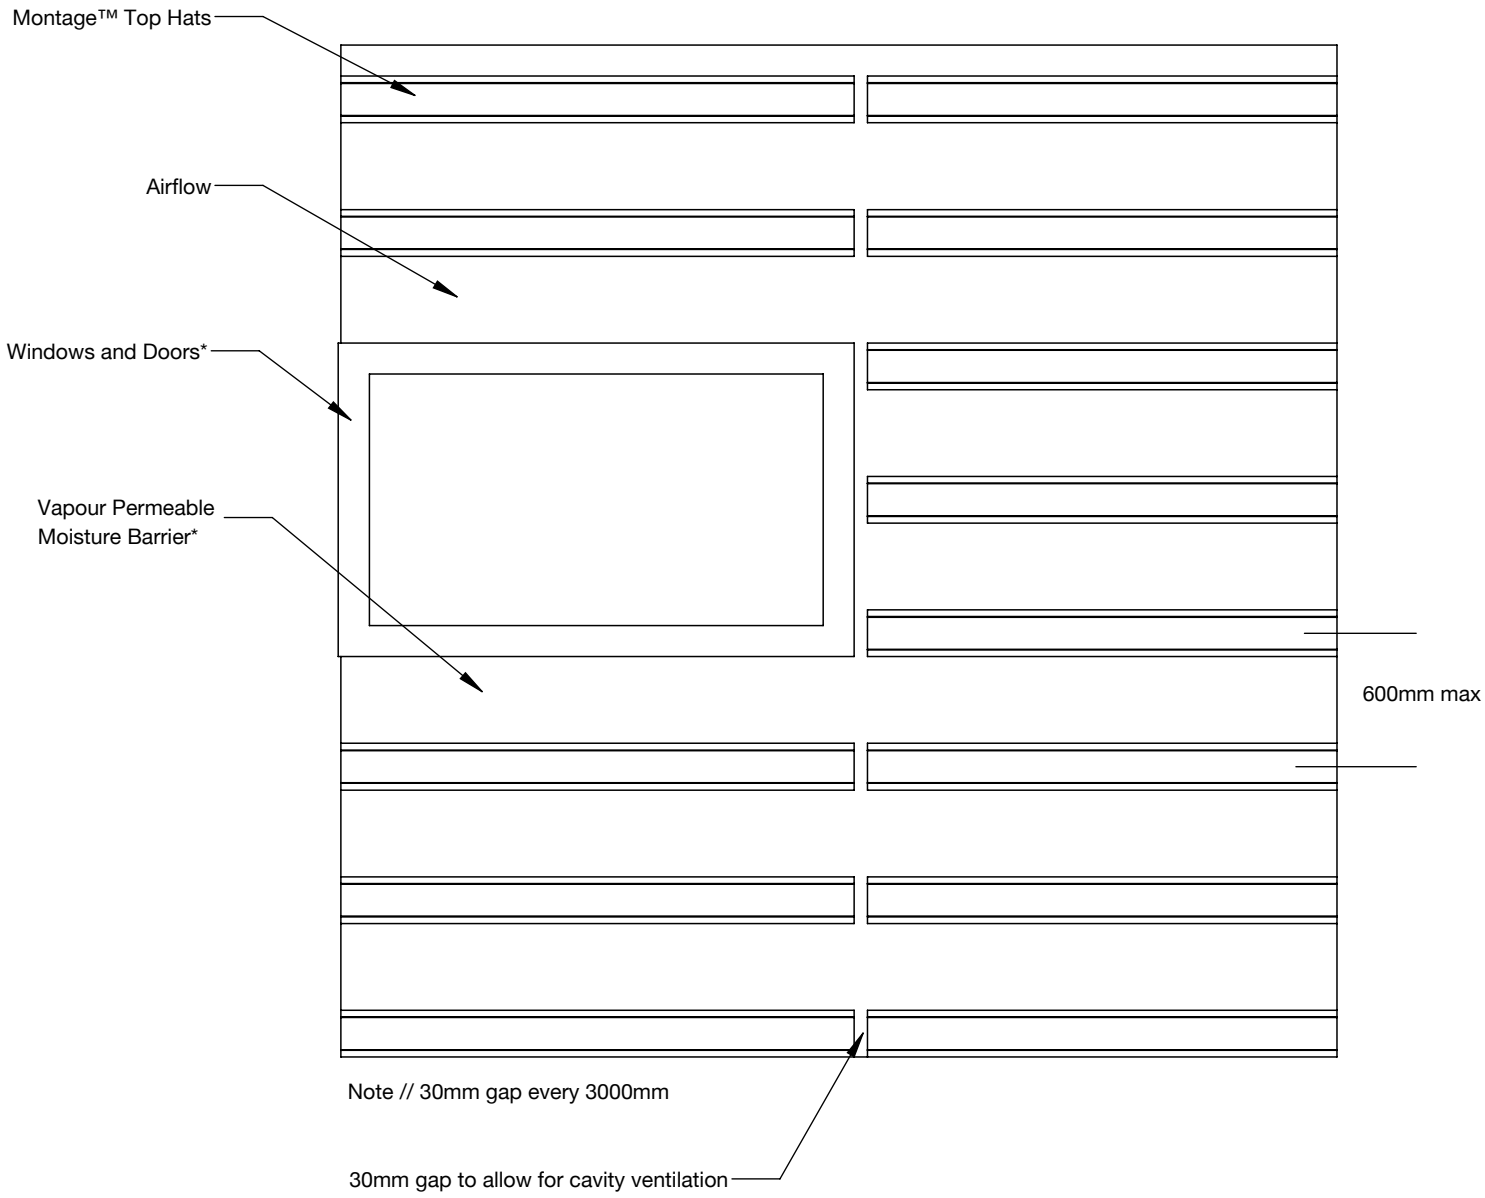

*Components not supplied by Innova™

MONTAGE™
PRE-FINISHED FACADES

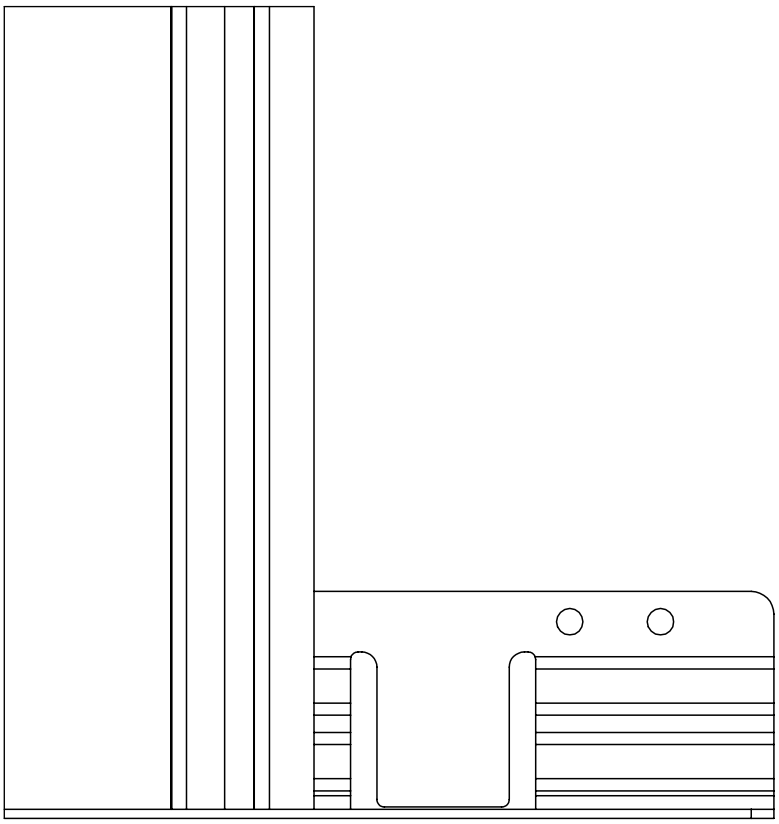

Note // Cavity starter positioned between 2 panels

*Components not supplied by Innova™

MONTAGE™
PRE-FINISHED FACADES

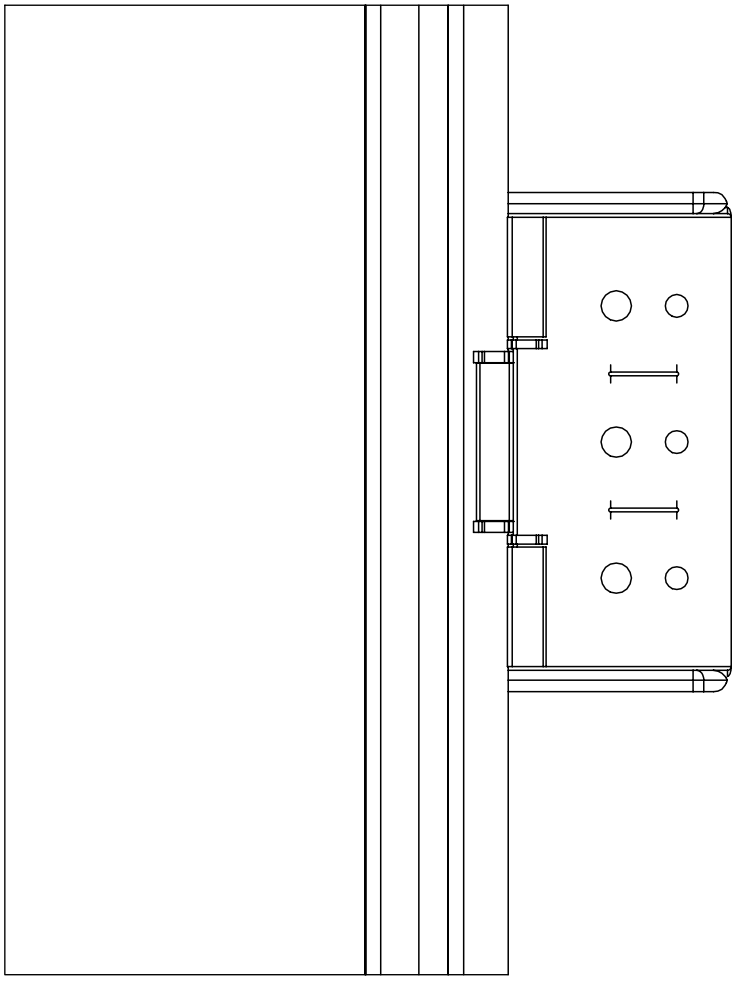

*Components not supplied by Innova™

INNOVATIVE BUILDING SYSTEMS

Profile	5mm Cavity Clip	Date	Jul 2023
Detail	Figure 27	Scale	1:10

MONTAGE™
PRE-FINISHED FACADES

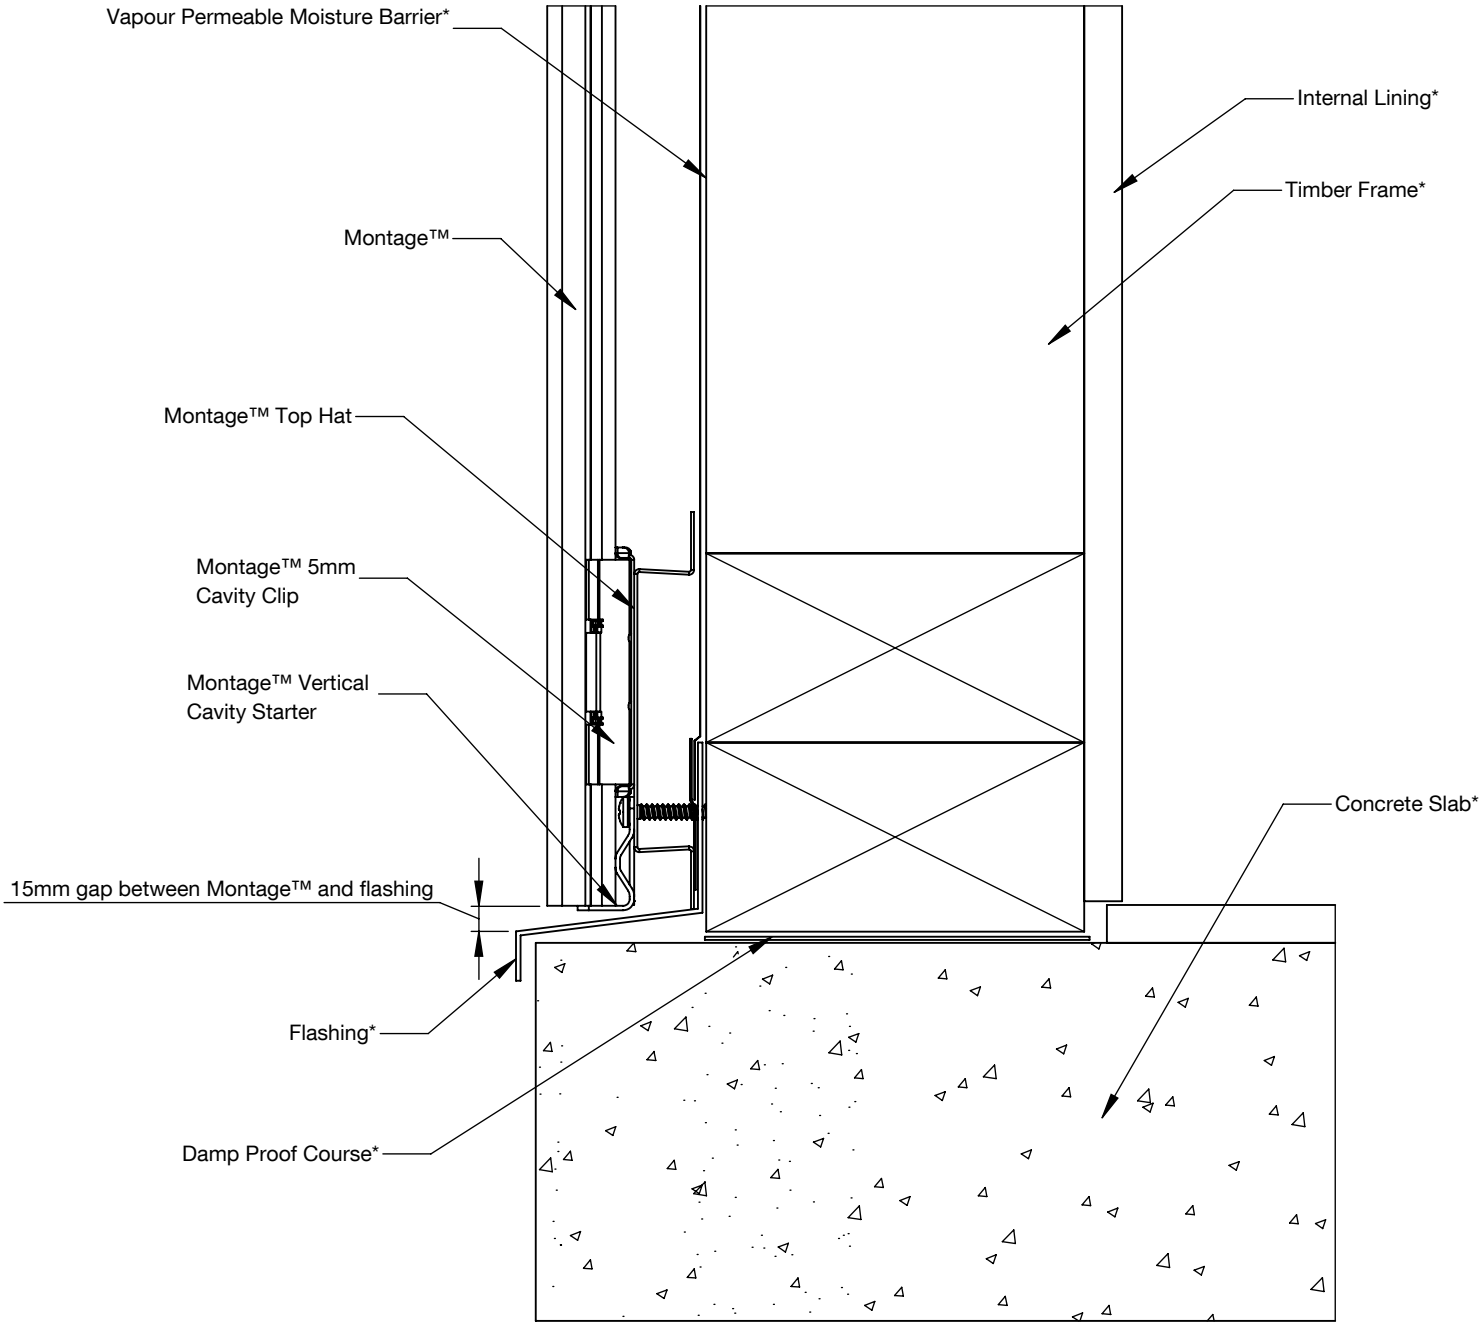

*Components not supplied by Innova™

INNOVATIVE BUILDING SYSTEMS

Profile	Slab Rebate	Date	Jul 2023
Detail	Figure 28	Scale	1:10

MONTAGE™
PRE-FINISHED FACADES

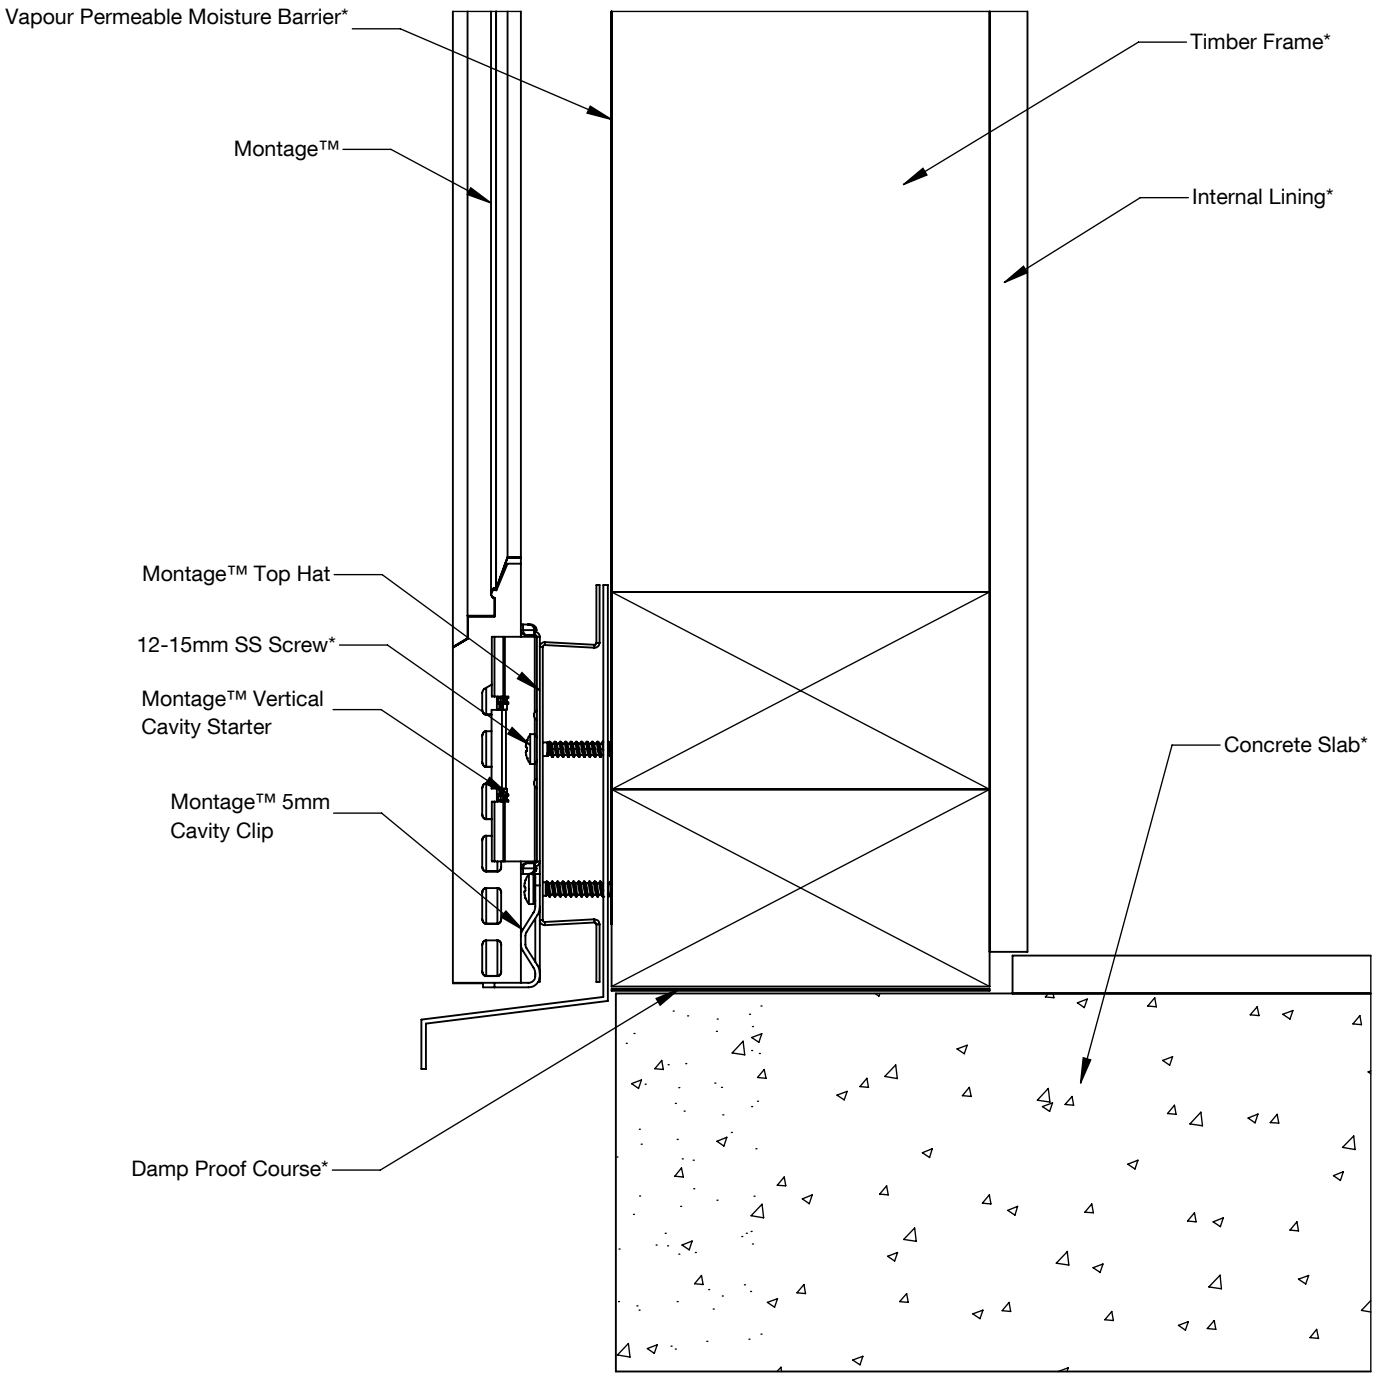

*Components not supplied by Innova™

MONTAGE™
PRE-FINISHED FACADES

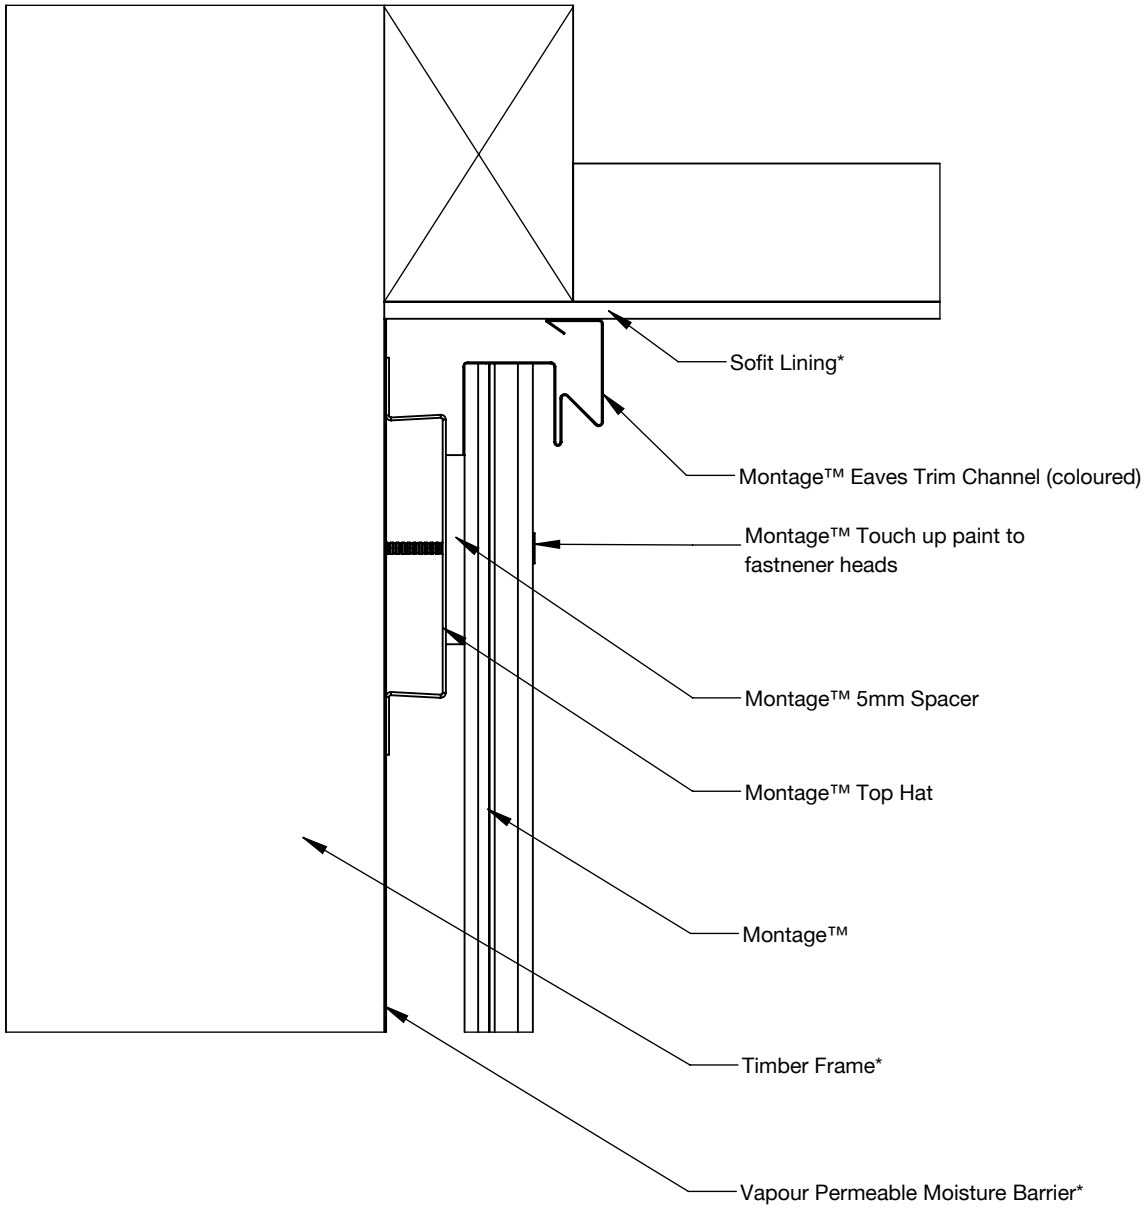

*Components not supplied by Innova™

MONTAGE™
PRE-FINISHED FACADES

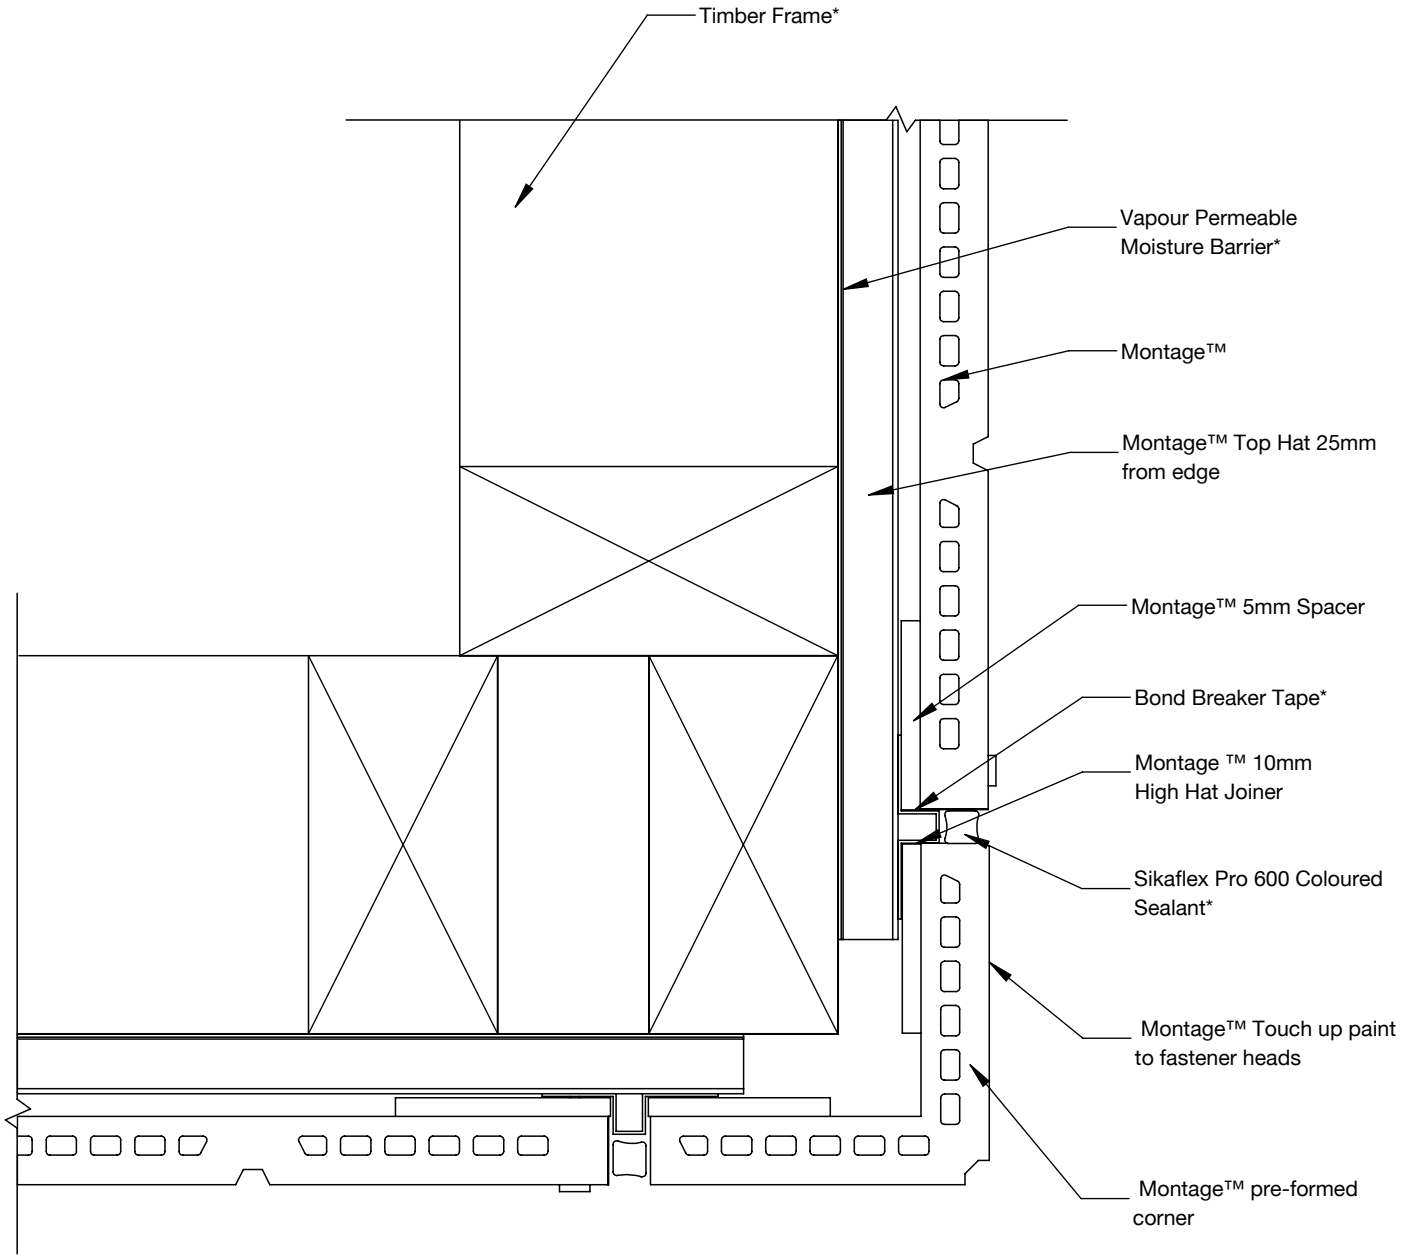

*Components not supplied by Innova™

INNOVATIVE BUILDING SYSTEMS

Profile	Pre-formed External Corner	Date	Jul 2023
Detail	Figure 31	Scale	1:10

MONTAGE™
PRE-FINISHED FACADES

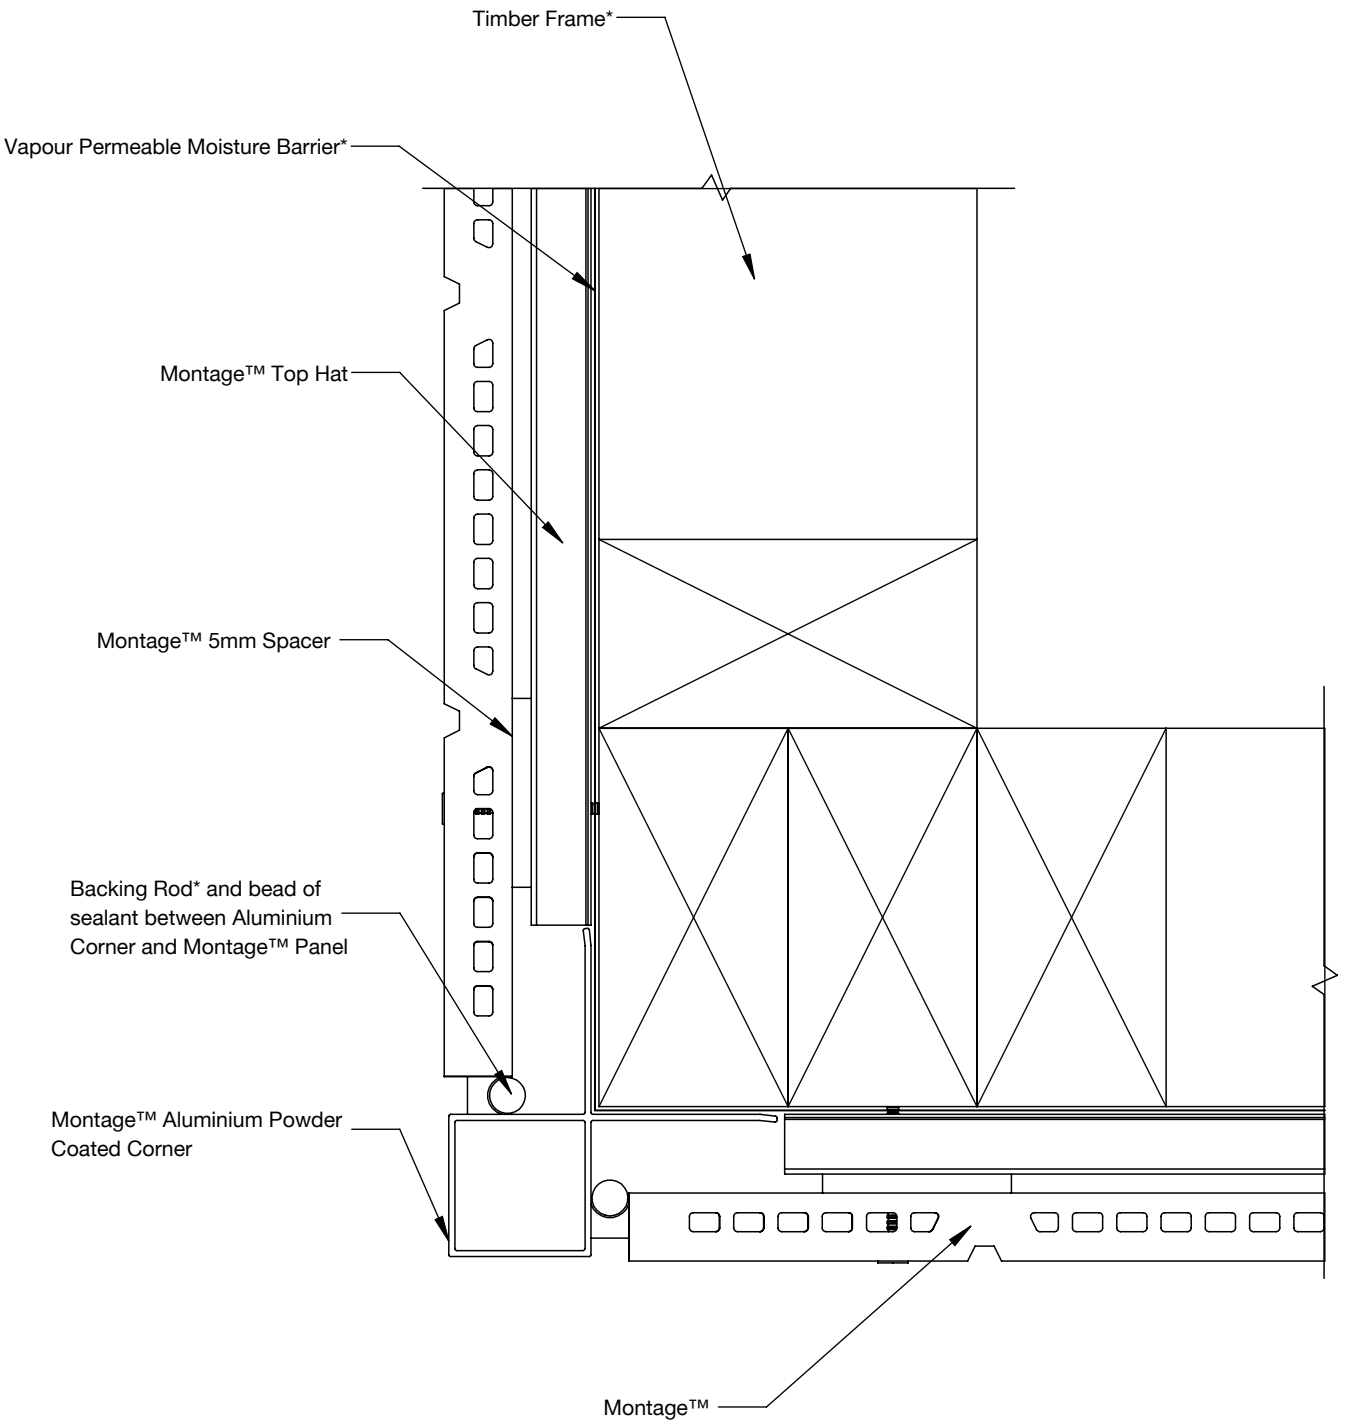

*Components not supplied by Innova™

Profile	External Aluminium Corner	Date	Jul 2023
Detail	Figure 32	Scale	1:10

INNOVATIVE BUILDING SYSTEMS

MONTAGE™
PRE-FINISHED FACADES

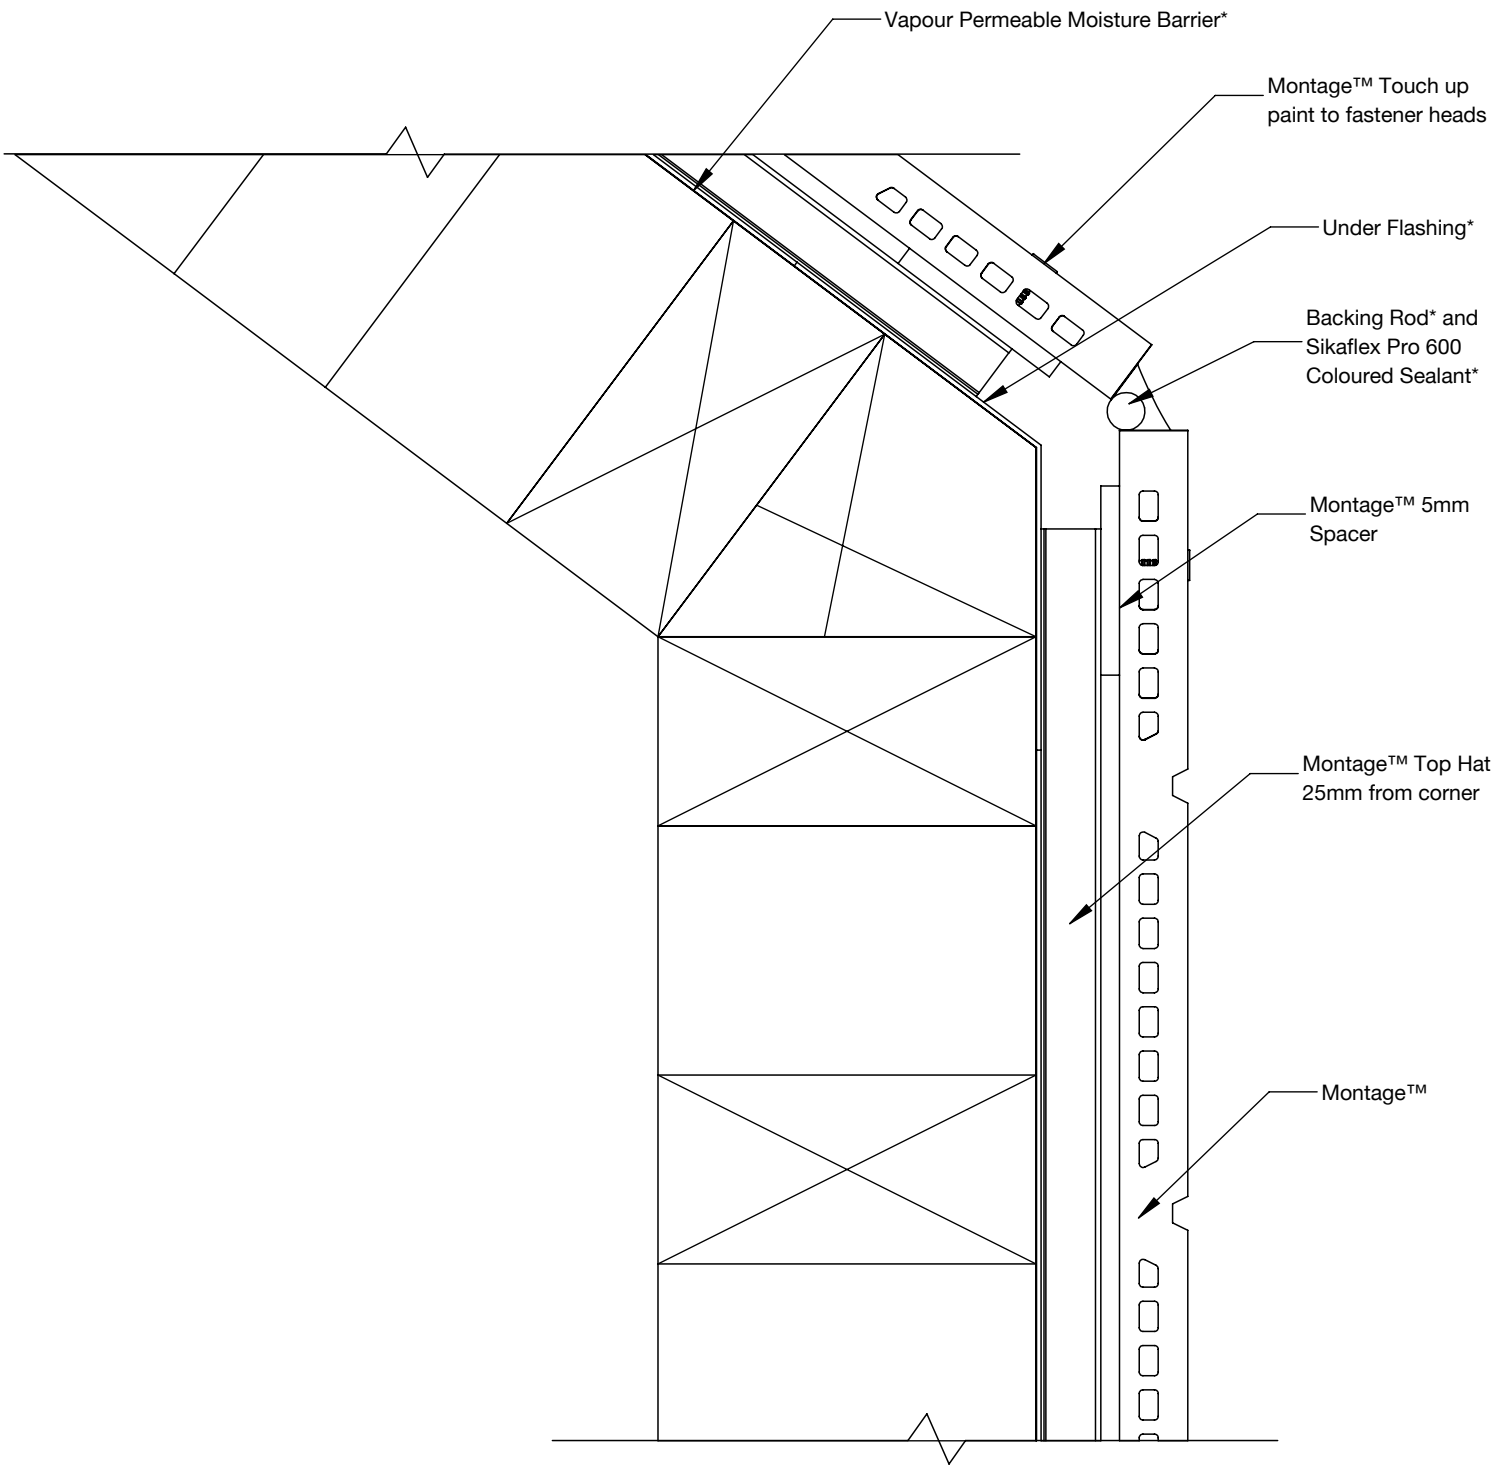

*Components not supplied by Innova™

INNOVATIVE BUILDING SYSTEMS

Profile	Obtuse Corner	Date	Jul 2023
Detail	Figure 33	Scale	1:10

MONTAGE™
PRE-FINISHED FACADES

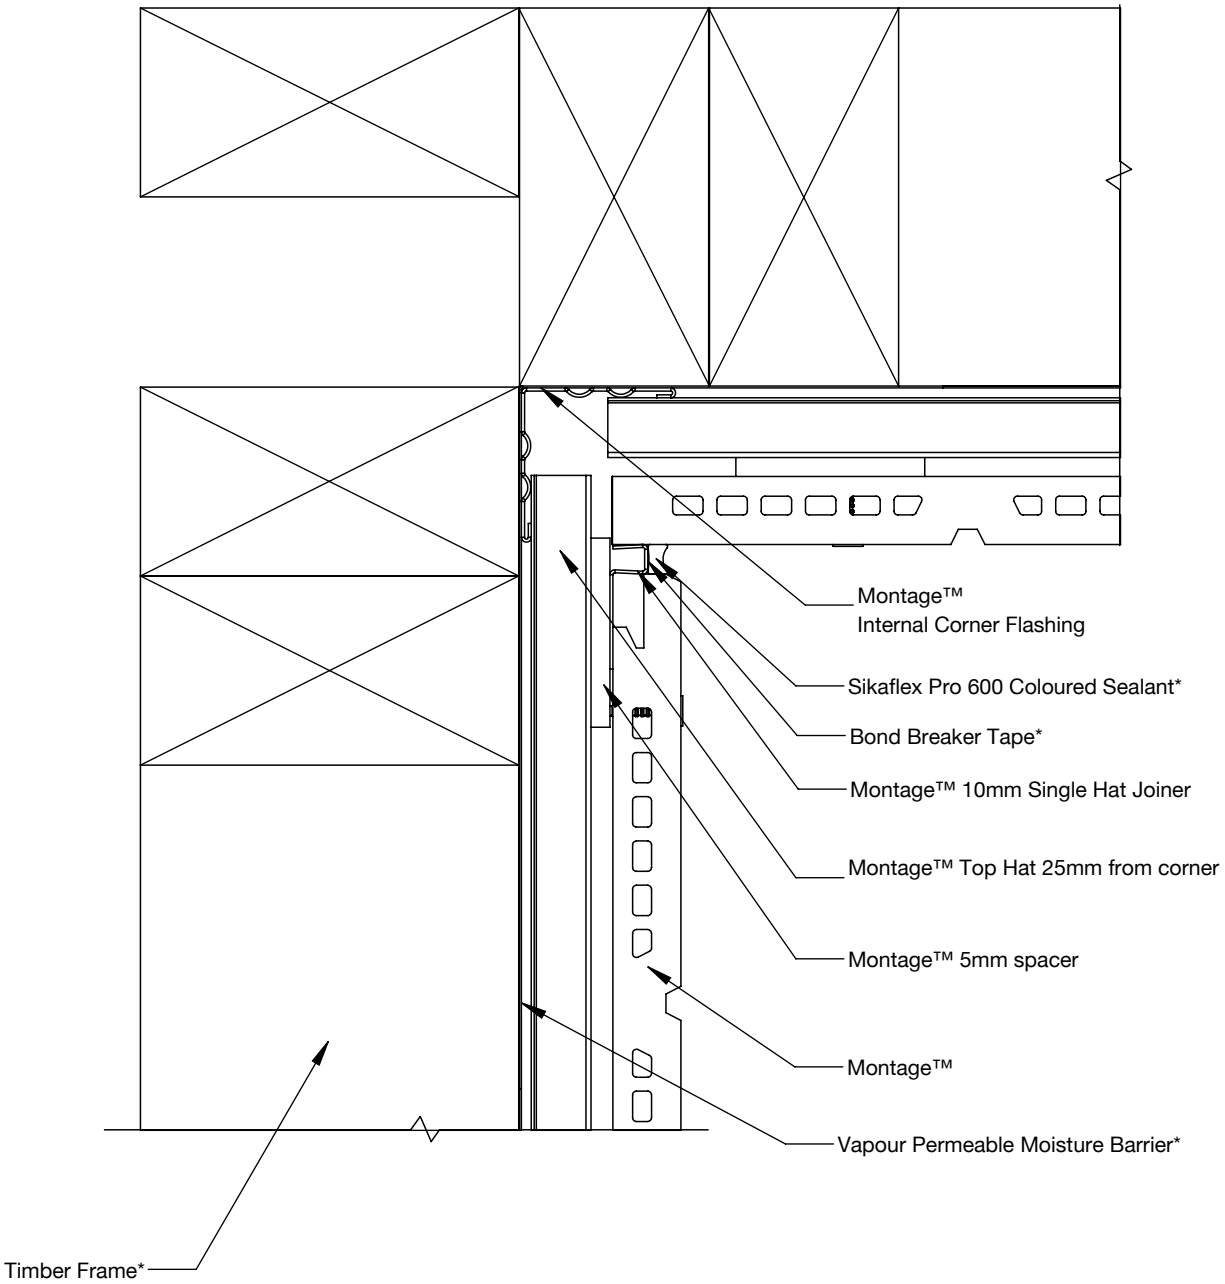

*Components not supplied by Innova™

MONTAGE™
PRE-FINISHED FACADES

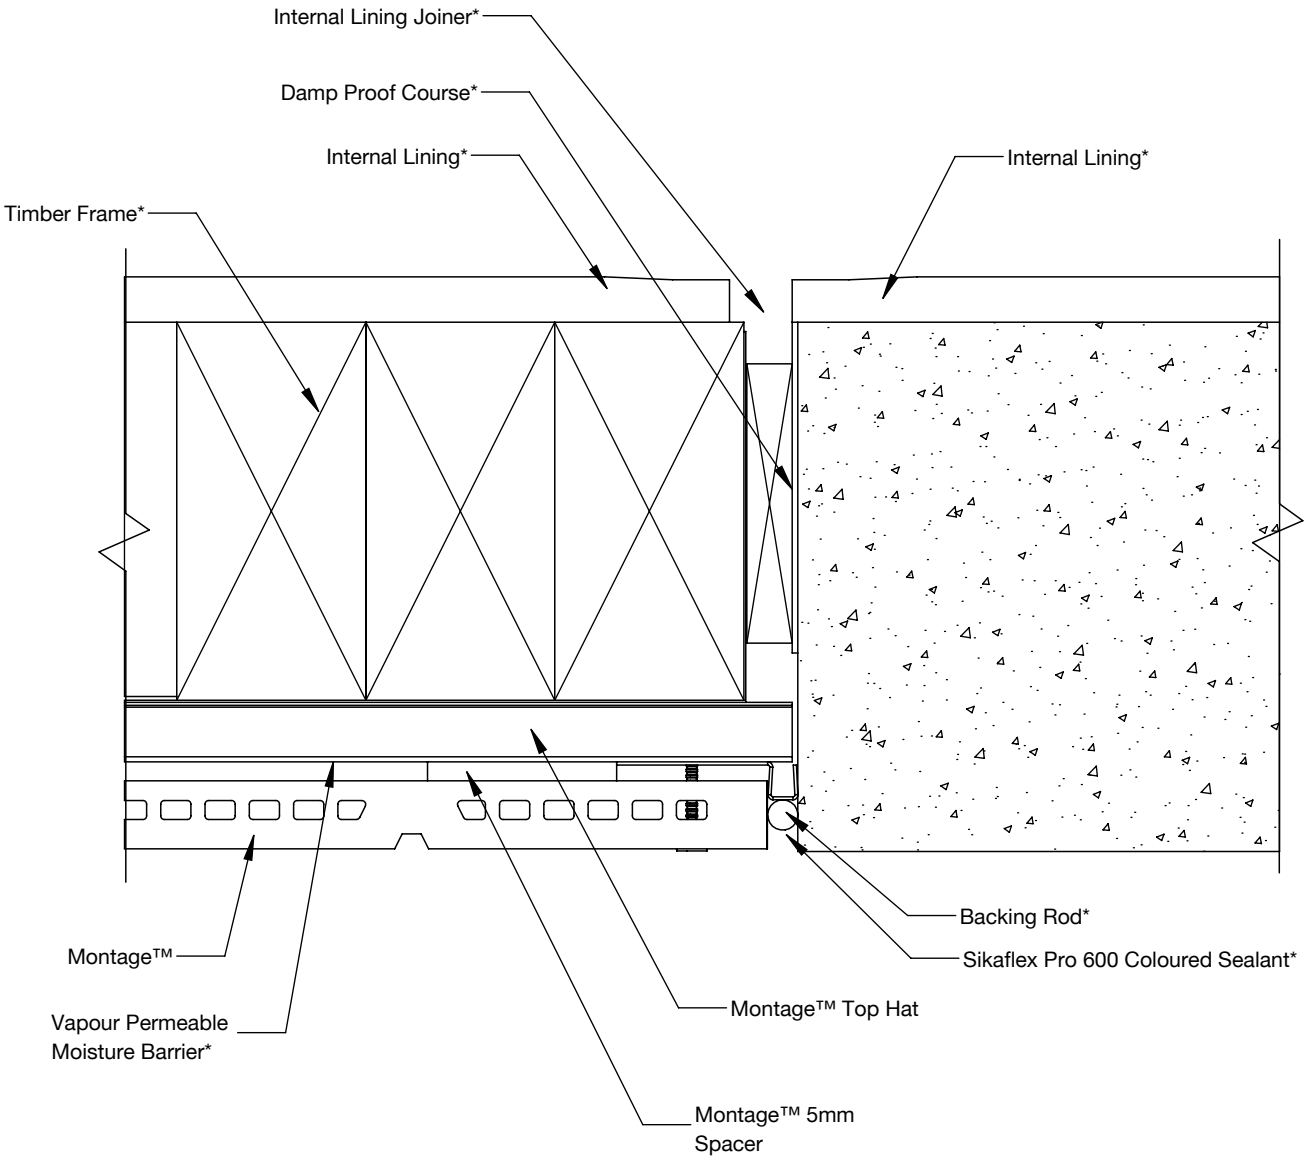

*Components not supplied by Innova™

MONTAGE™
PRE-FINISHED FACADES

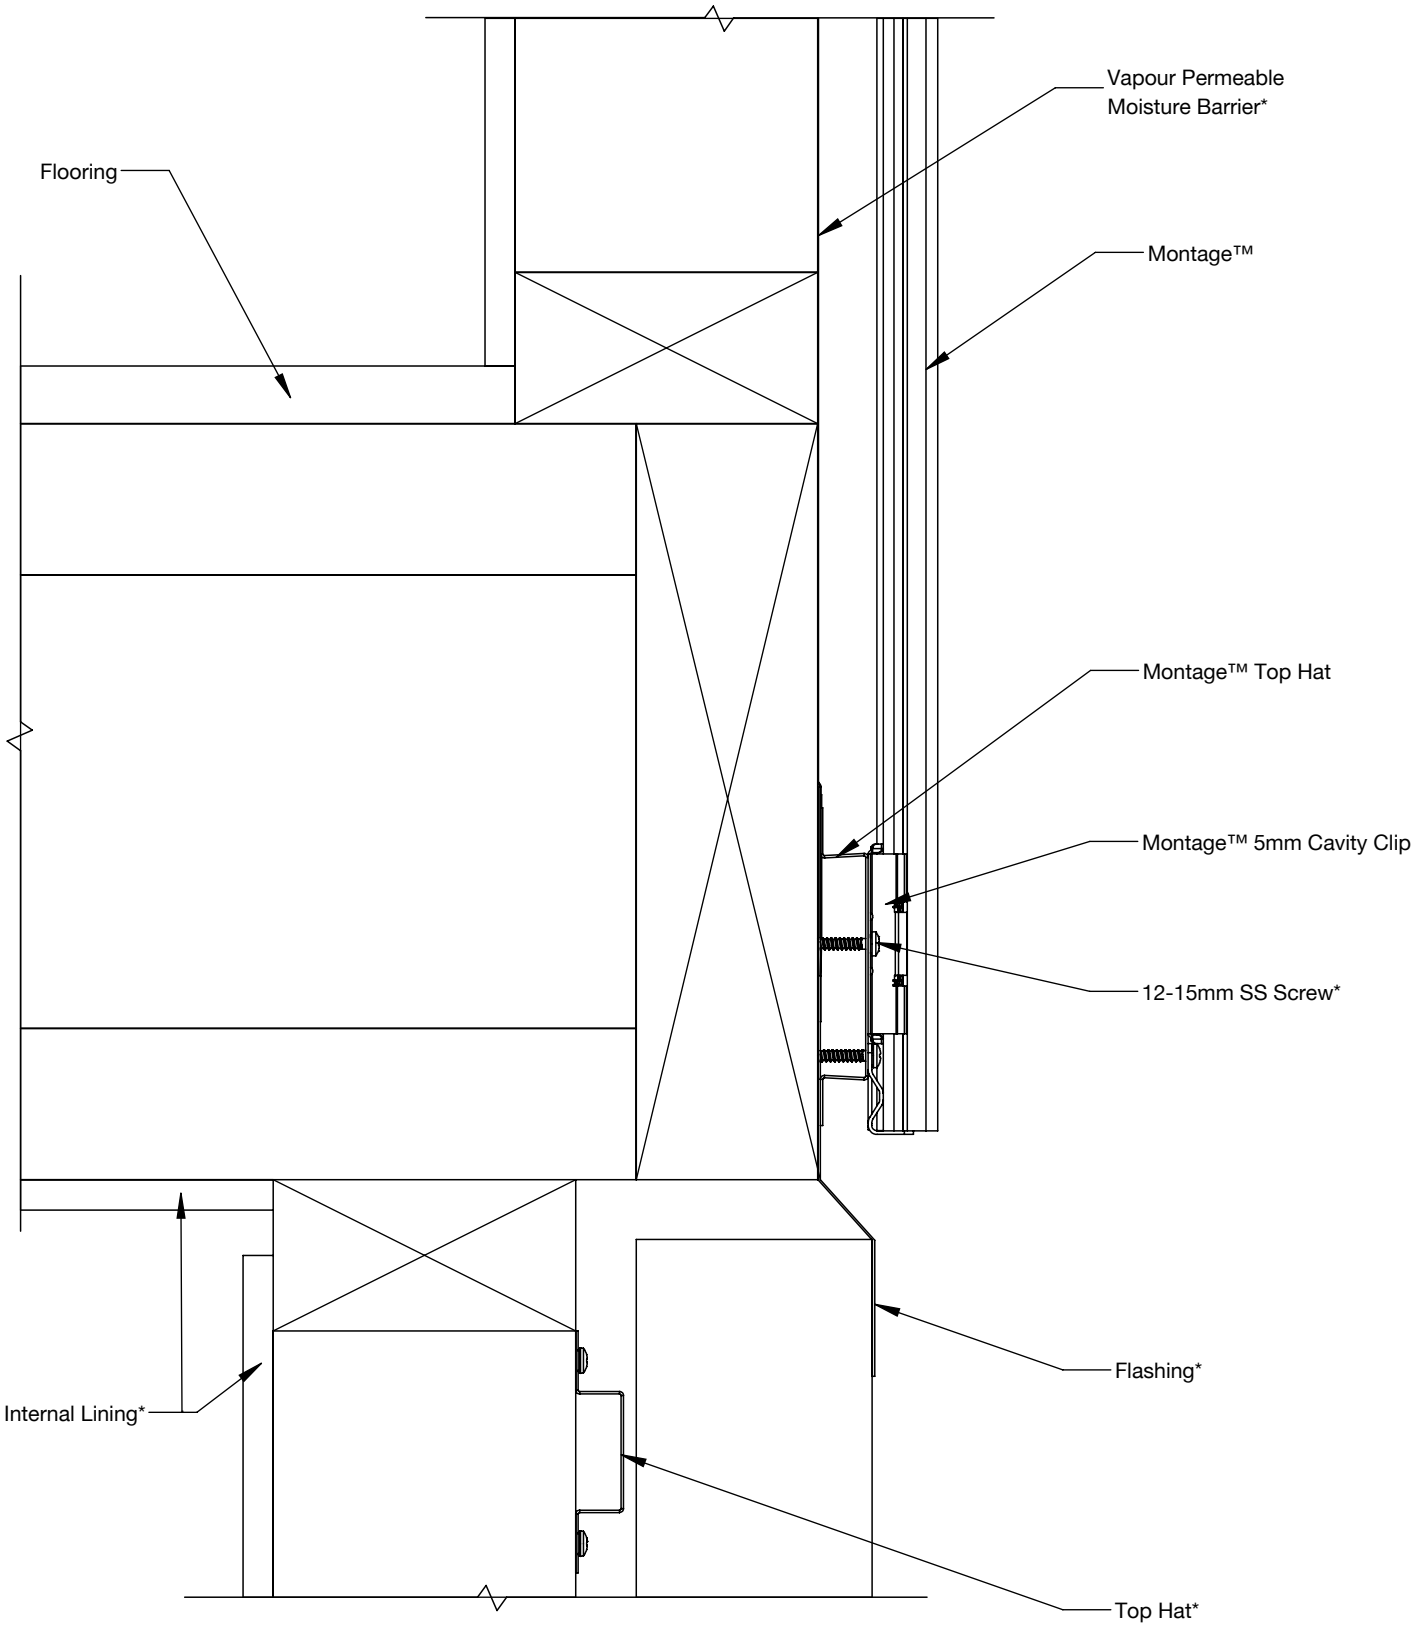

*Components not supplied by Innova™

INNOVATIVE BUILDING SYSTEMS

Profile	First Floor Cantilevered Frame	Date	Jul 2023
Detail	Figure 36	Scale	1:10

MONTAGE™
PRE-FINISHED FACADES

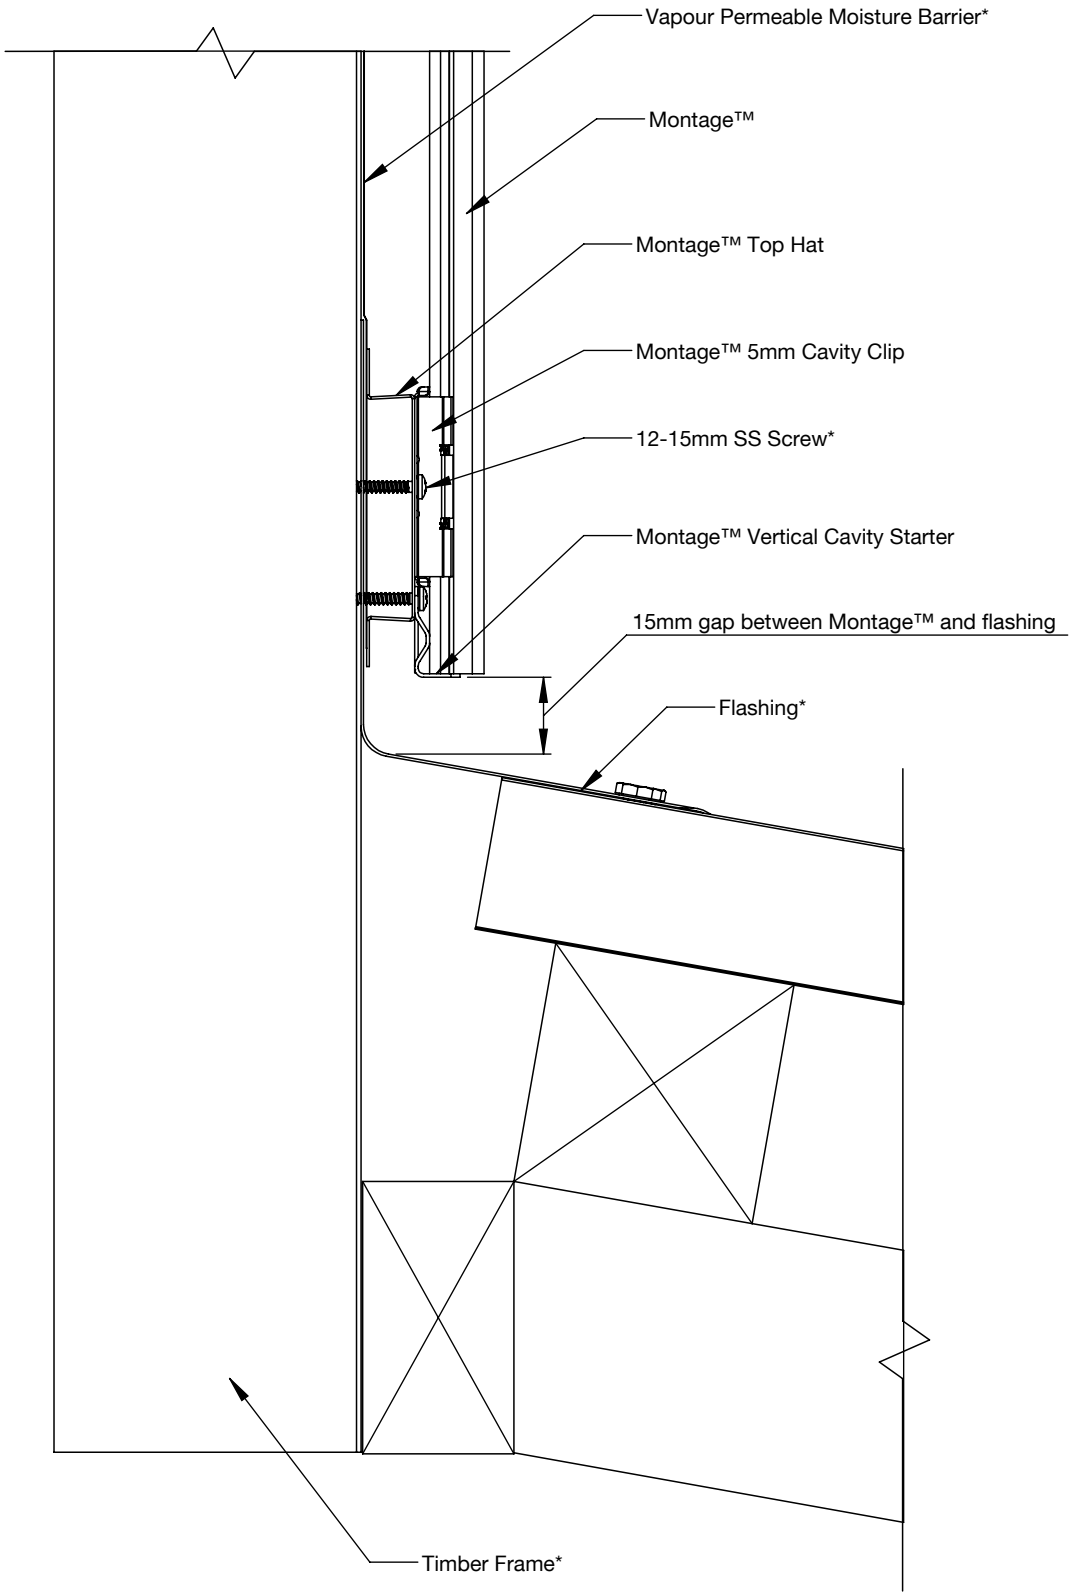

*Components not supplied by Innova™

MONTAGE™
PRE-FINISHED FACADES

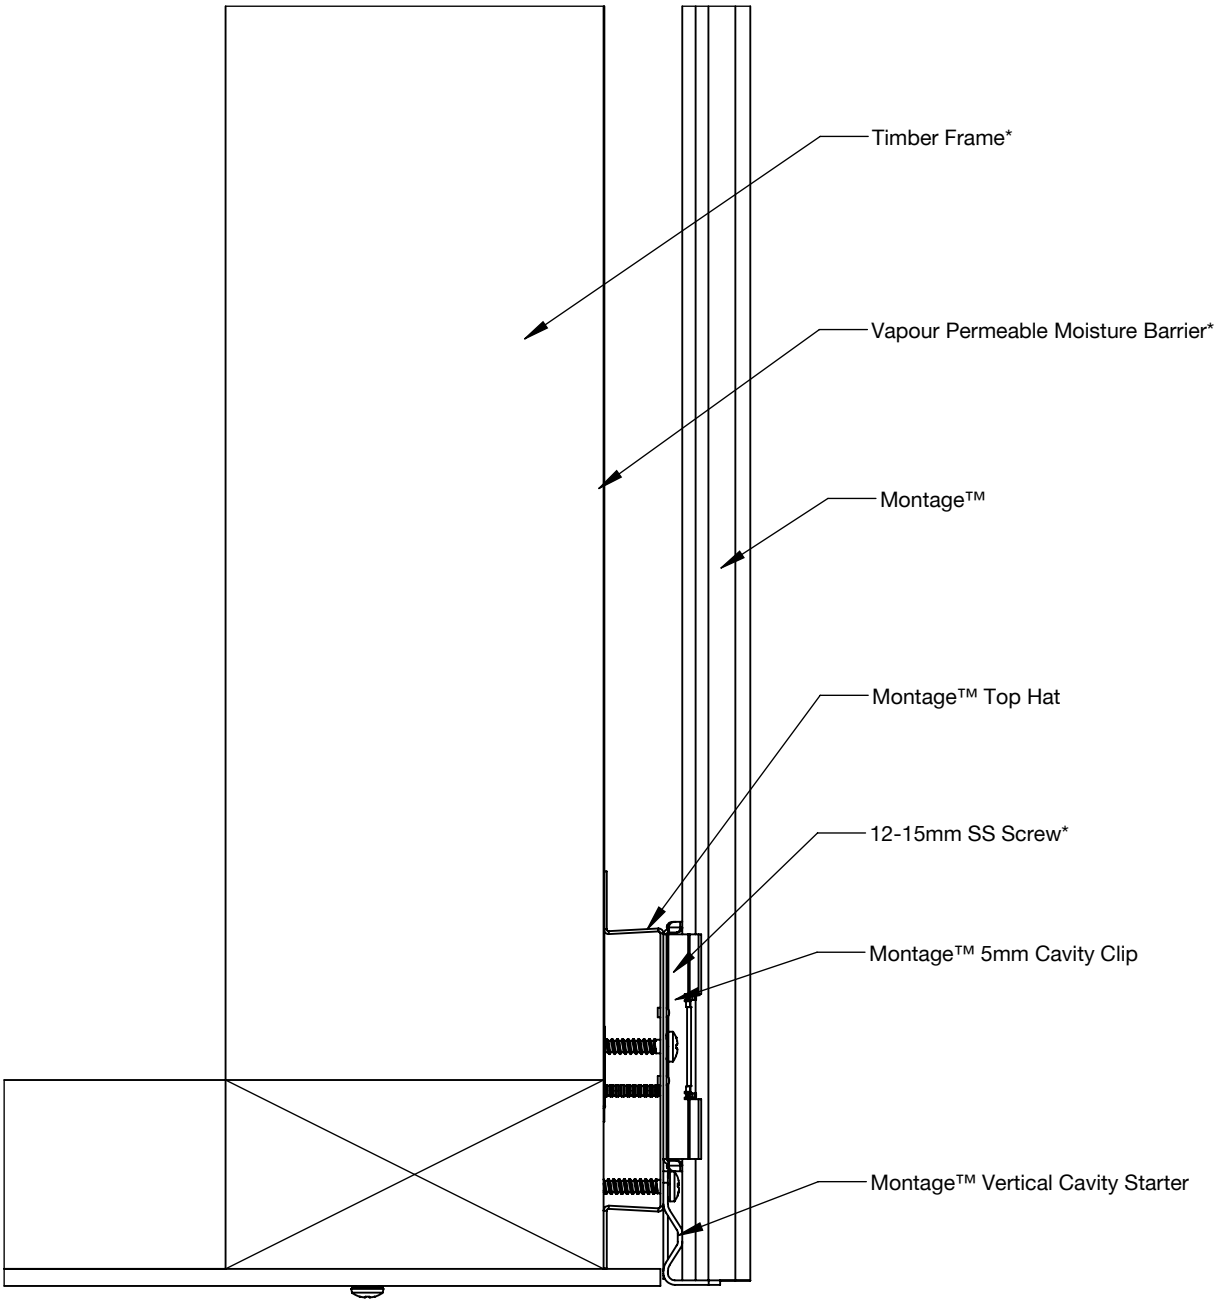

*Components not supplied by Innova™

INNOVATIVE BUILDING SYSTEMS

Profile	Soffit/wall Junction	Date	Jul 2023
Detail	Figure 38	Scale	1:10

MONTAGE™
PRE-FINISHED FACADES

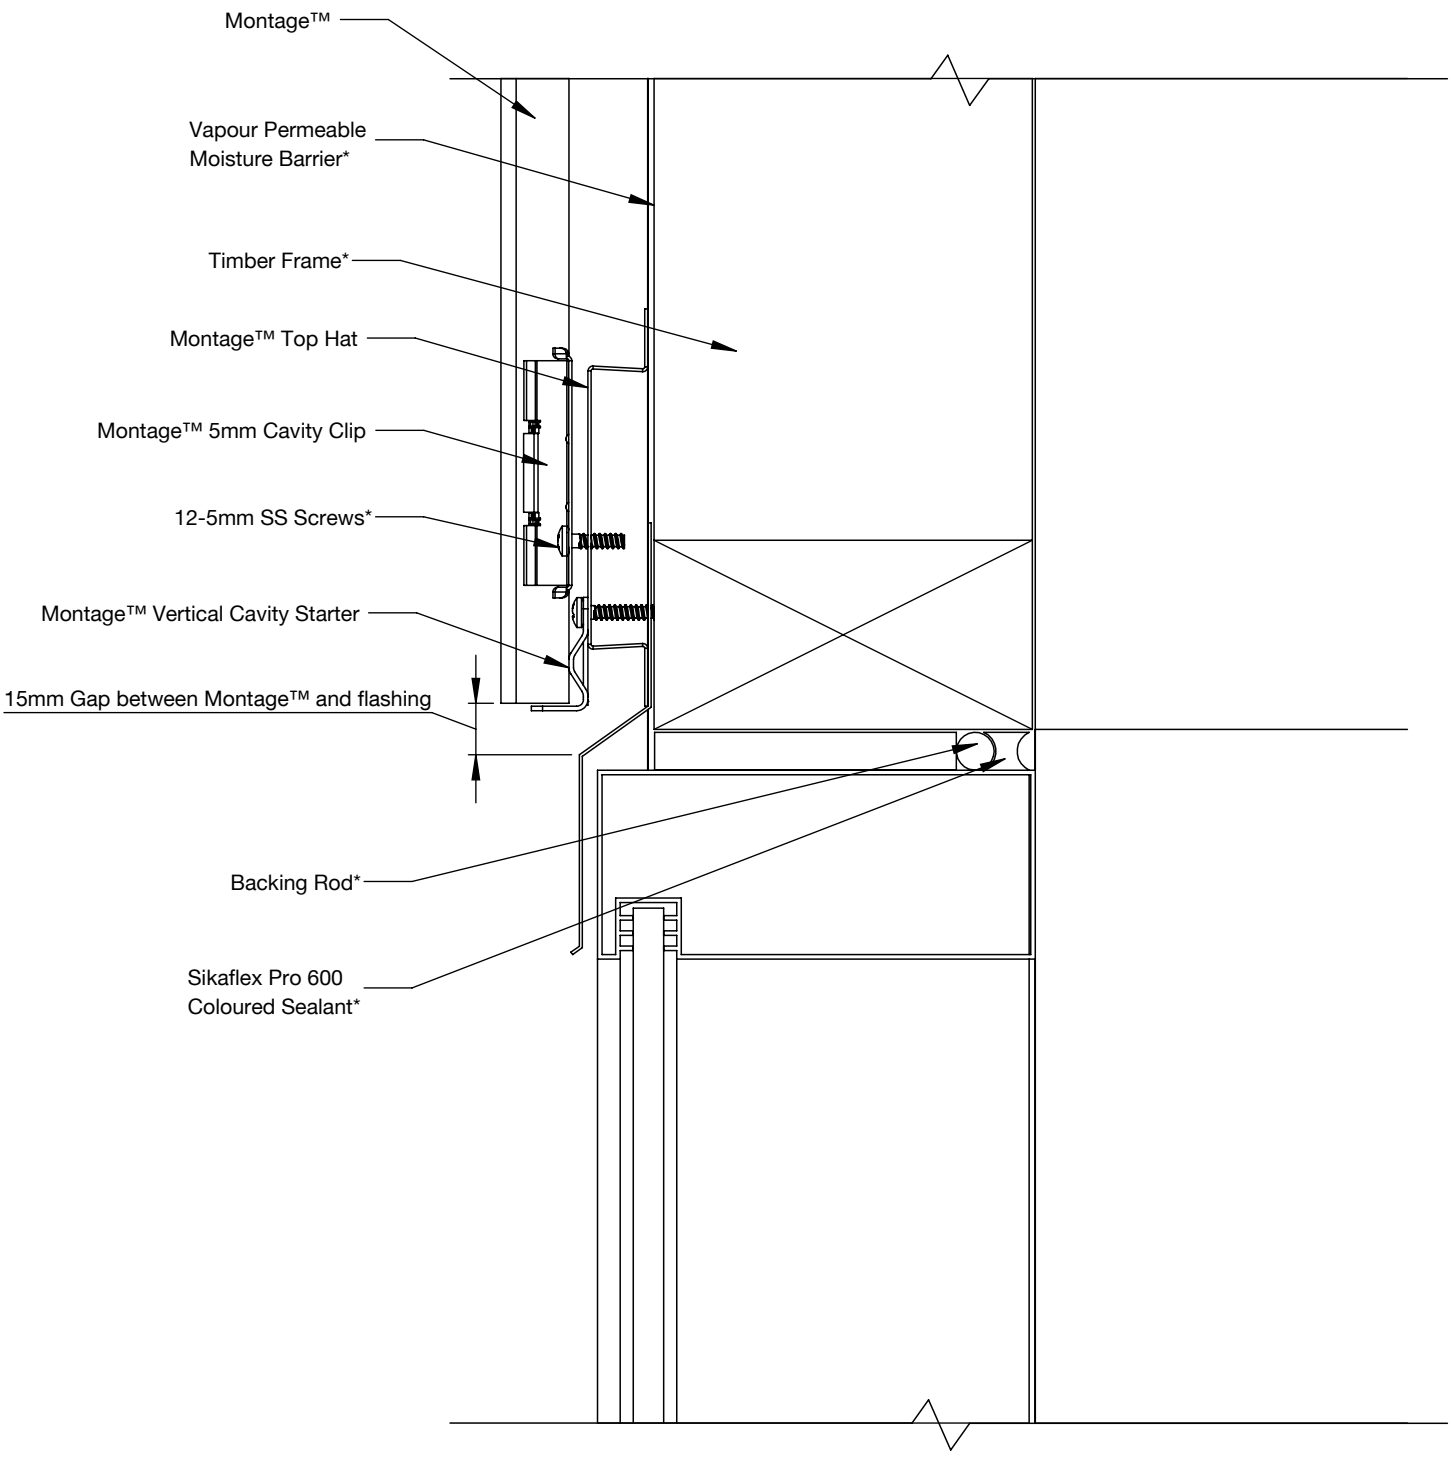

*Components not supplied by Innova™

INNOVATIVE BUILDING SYSTEMS

Profile	Commercial Window Head	Date	Jul 2023
Detail	Figure 39	Scale	1:10

MONTAGE™
PRE-FINISHED FACADES

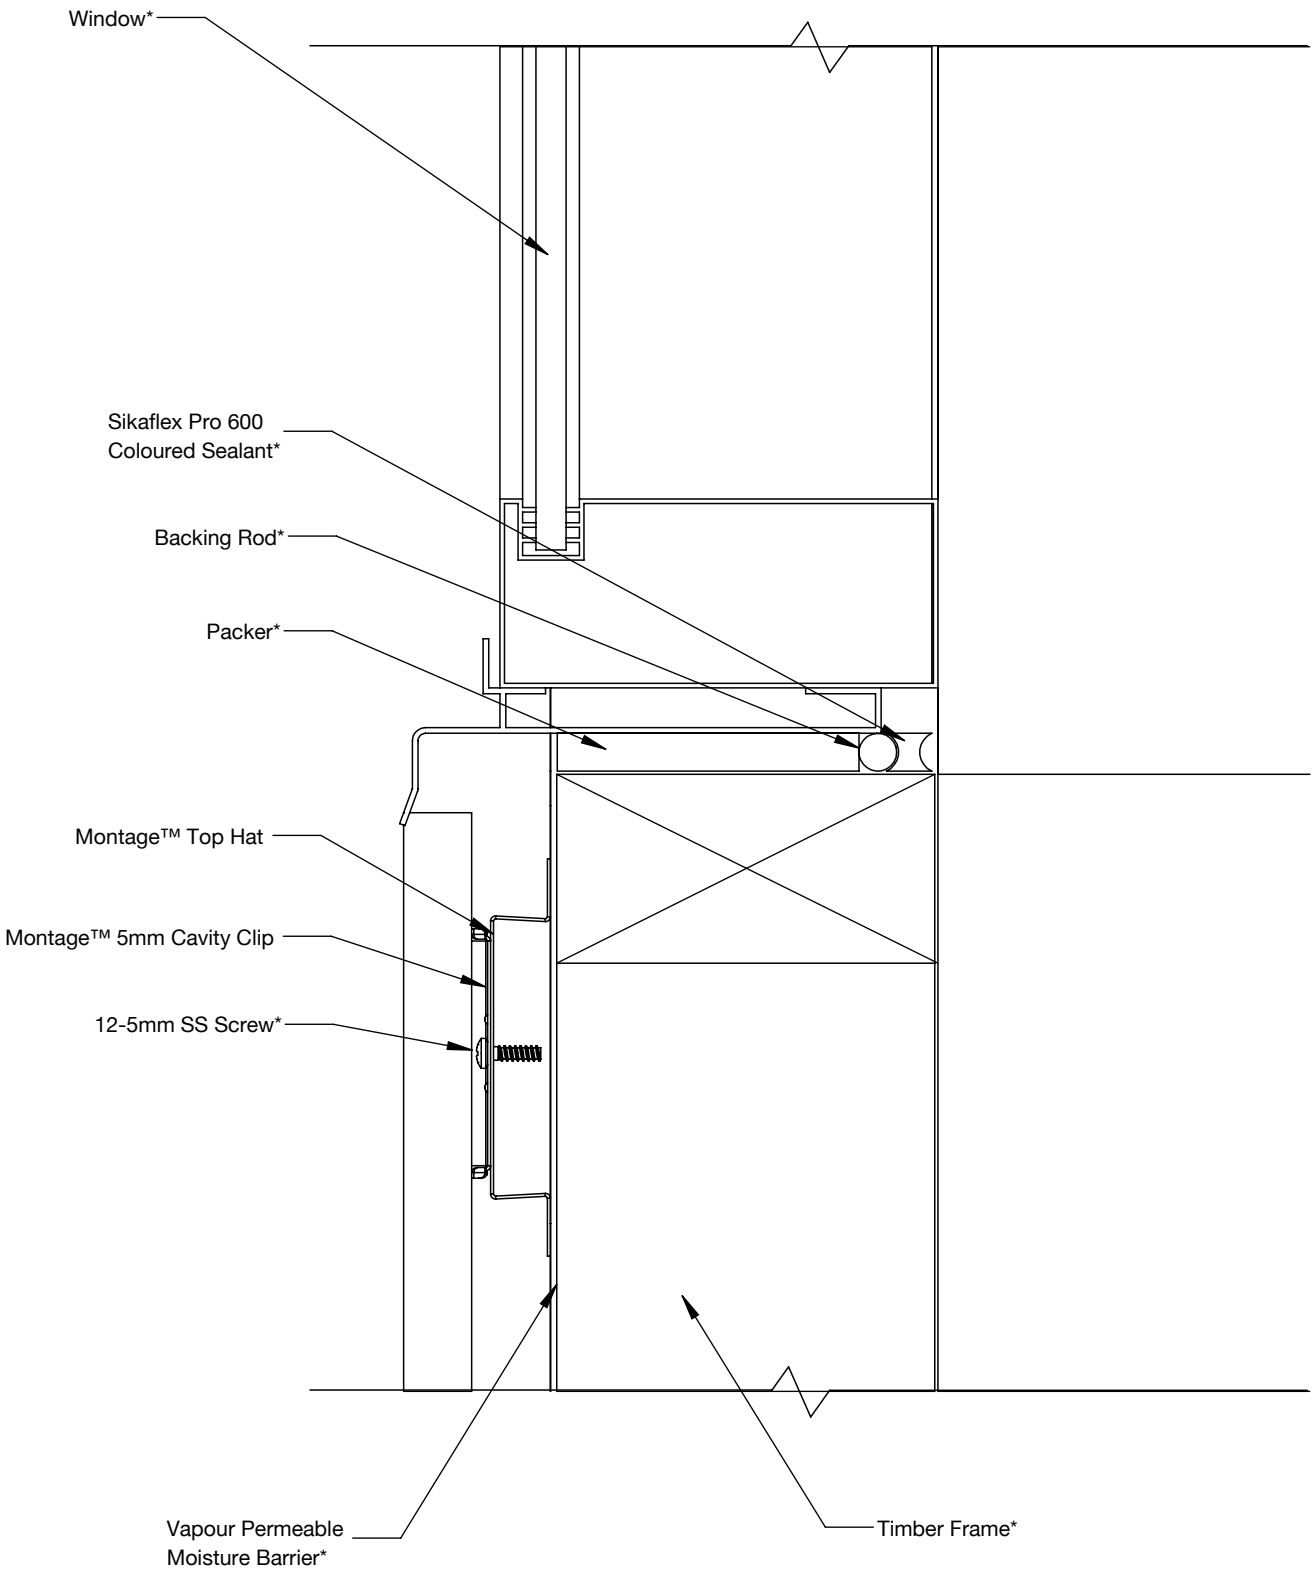

*Components not supplied by Innova™

INNOVATIVE BUILDING SYSTEMS

Profile	Commercial Window Sill	Date	Jul 2023
Detail	Figure 40	Scale	1:10

MONTAGE™
PRE-FINISHED FACADES

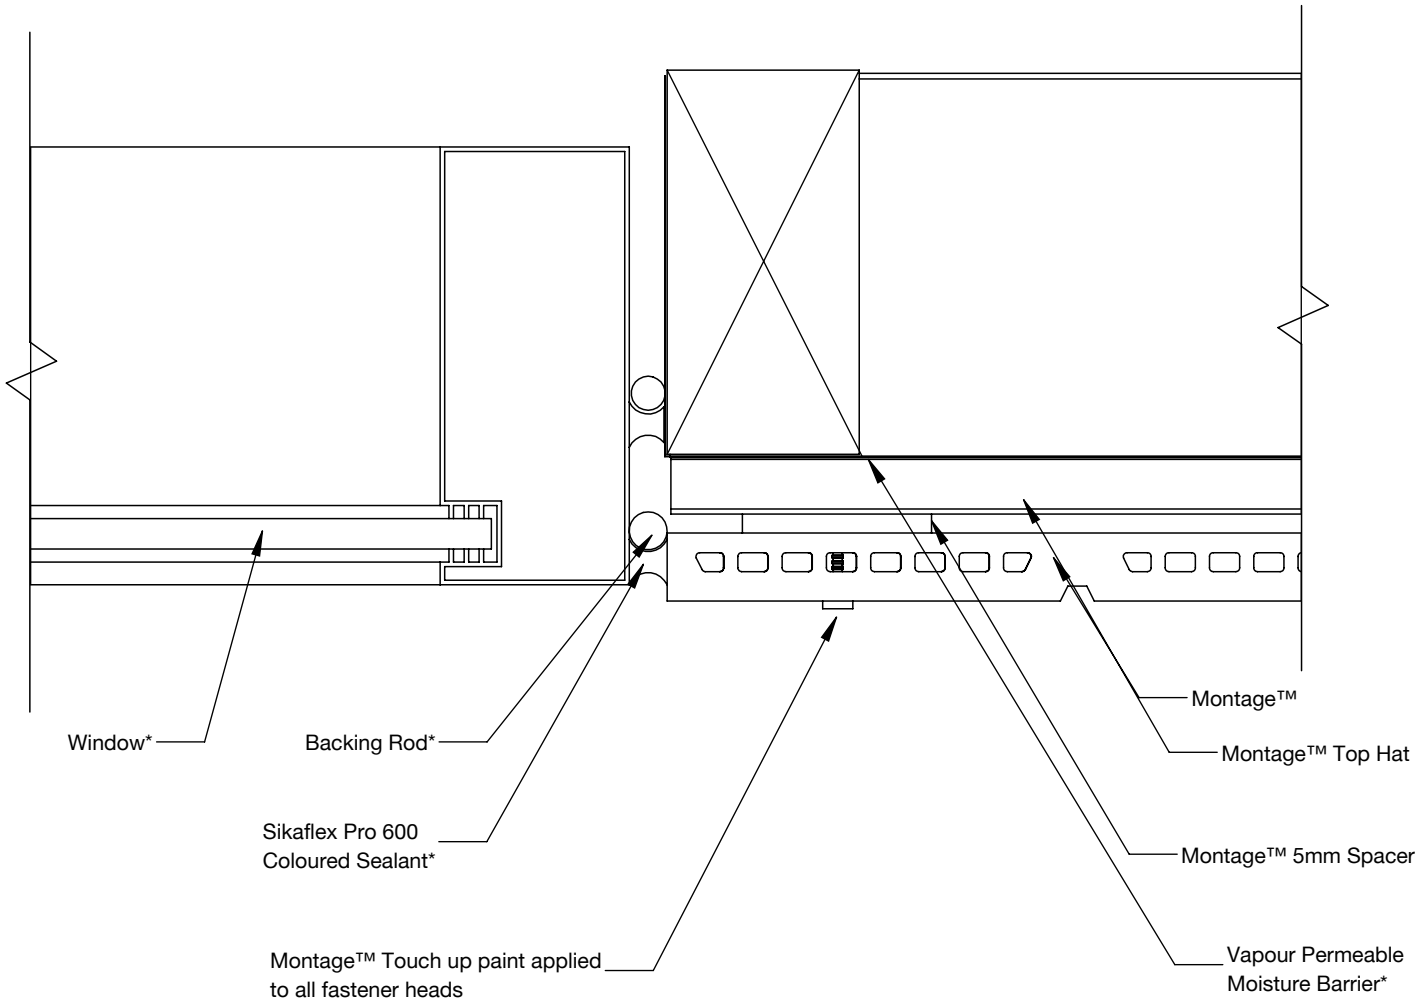

*Components not supplied by Innova™

INNOVATIVE BUILDING SYSTEMS

Profile	Commercial Window Jamb	Date	Jul 2023
Detail	Figure 41	Scale	1:10

MONTAGE™
PRE-FINISHED FACADES

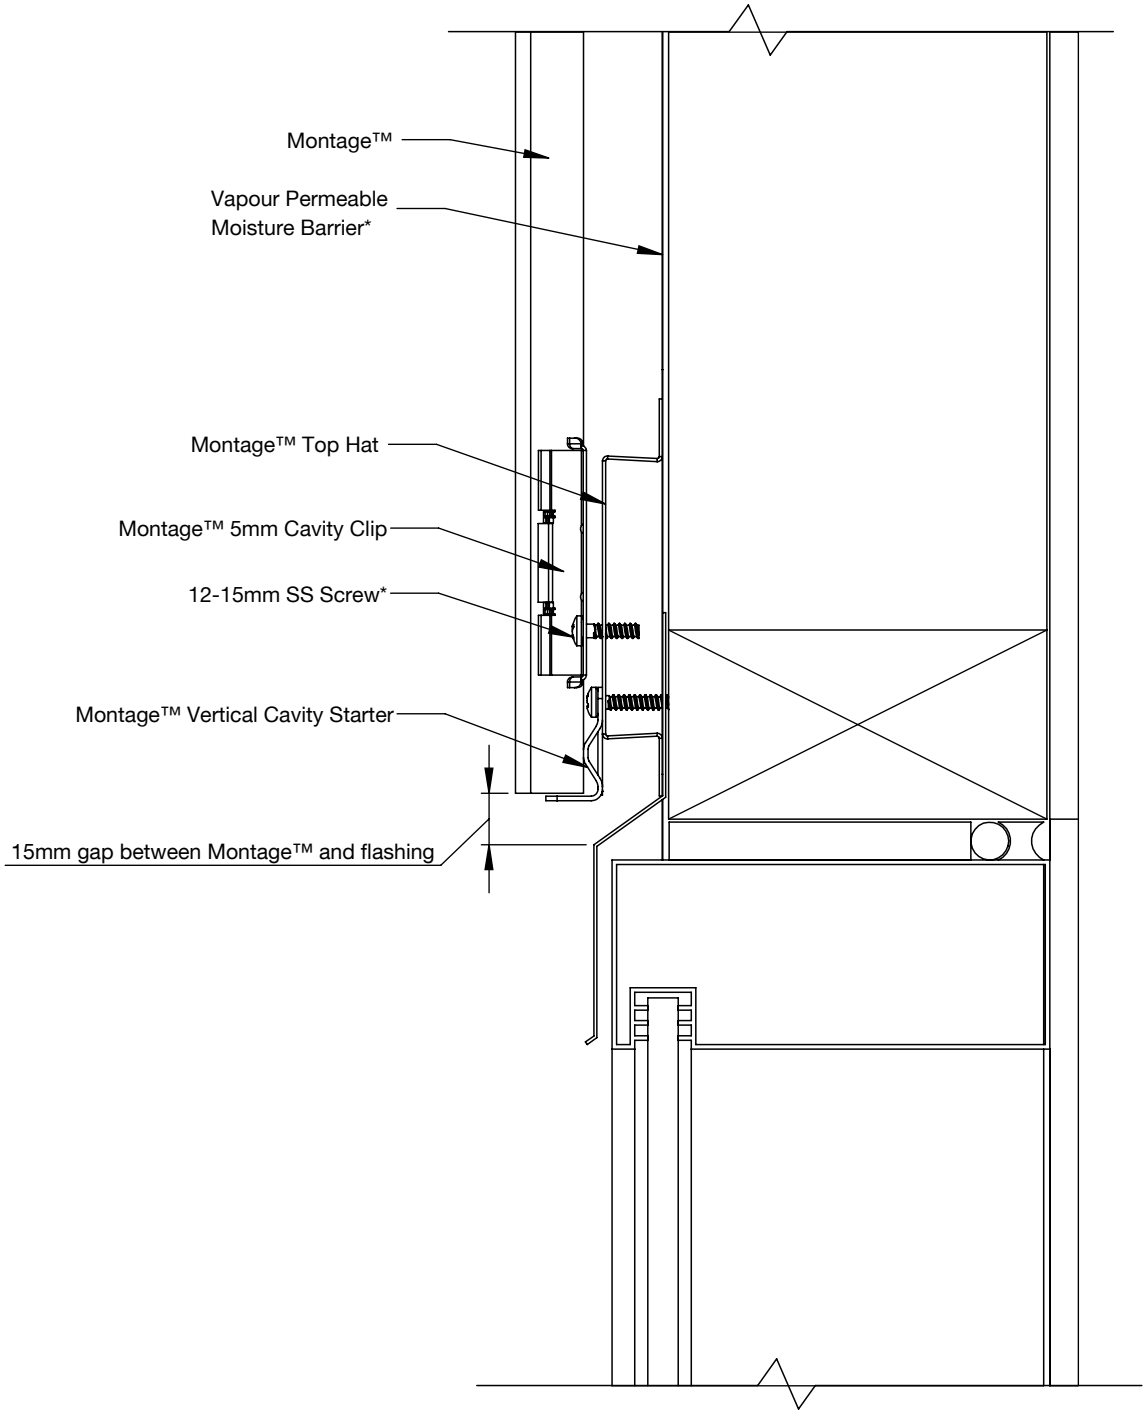

*Components not supplied by Innova™

MONTAGE™
PRE-FINISHED FACADES

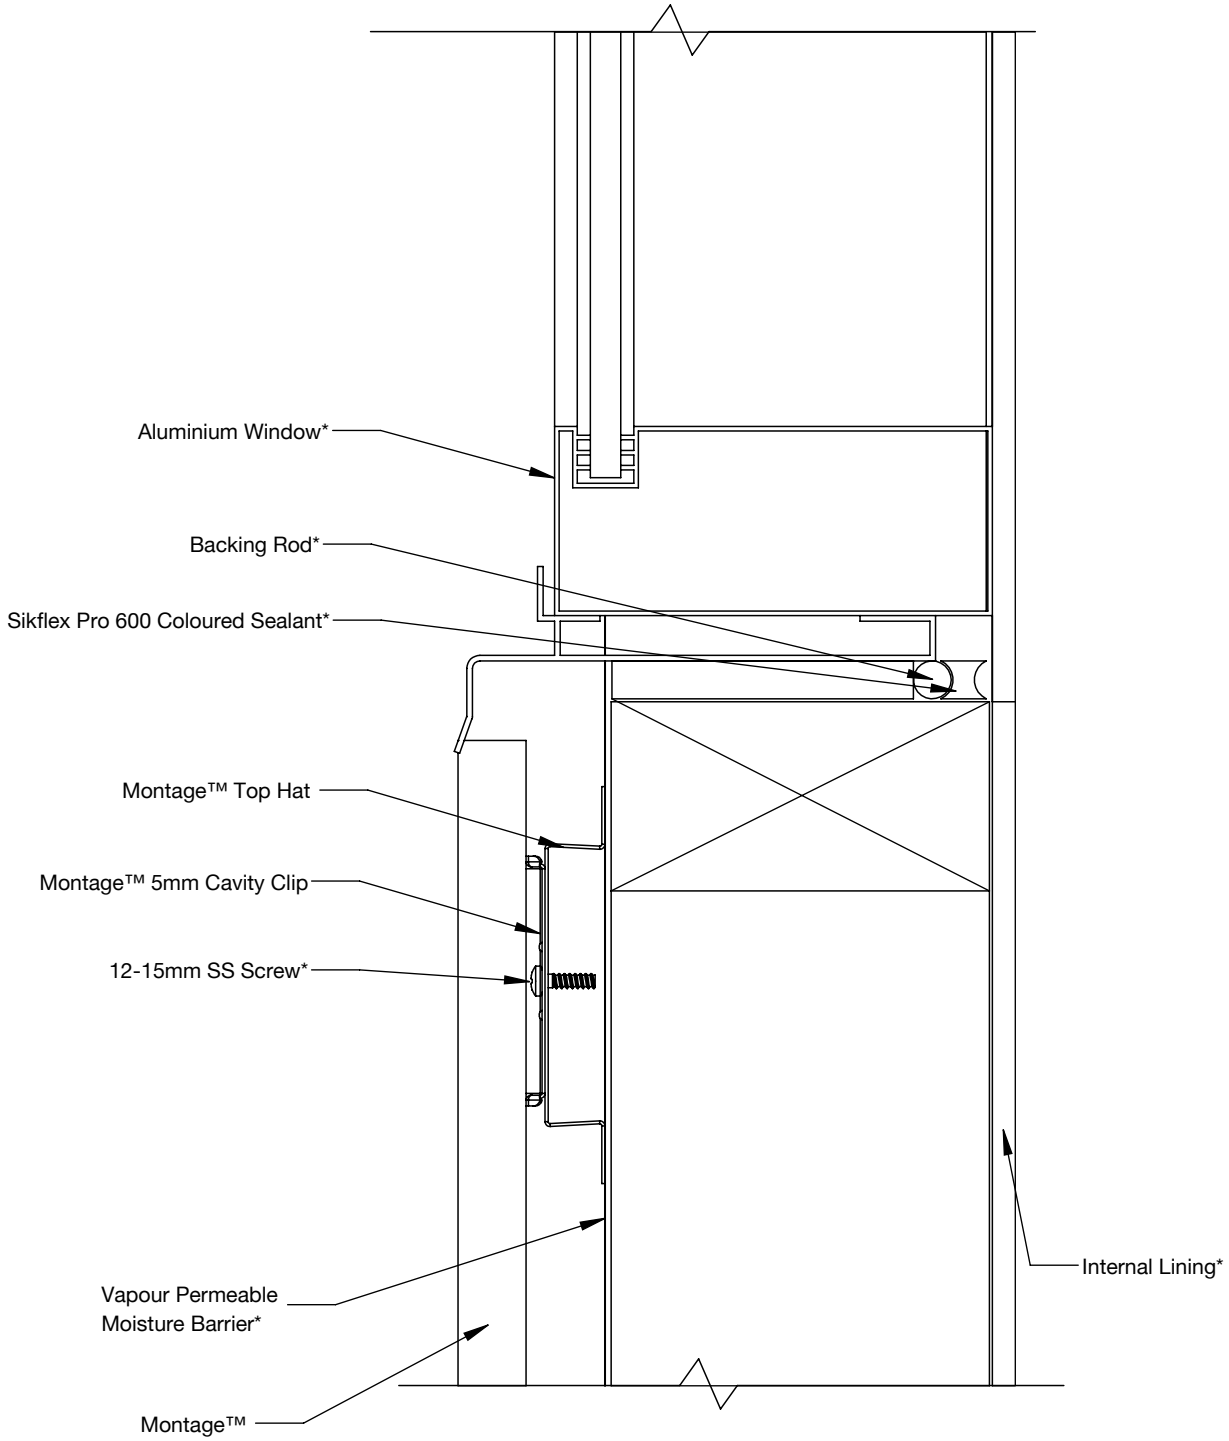

*Components not supplied by Innova™

MONTAGE™
PRE-FINISHED FACADES

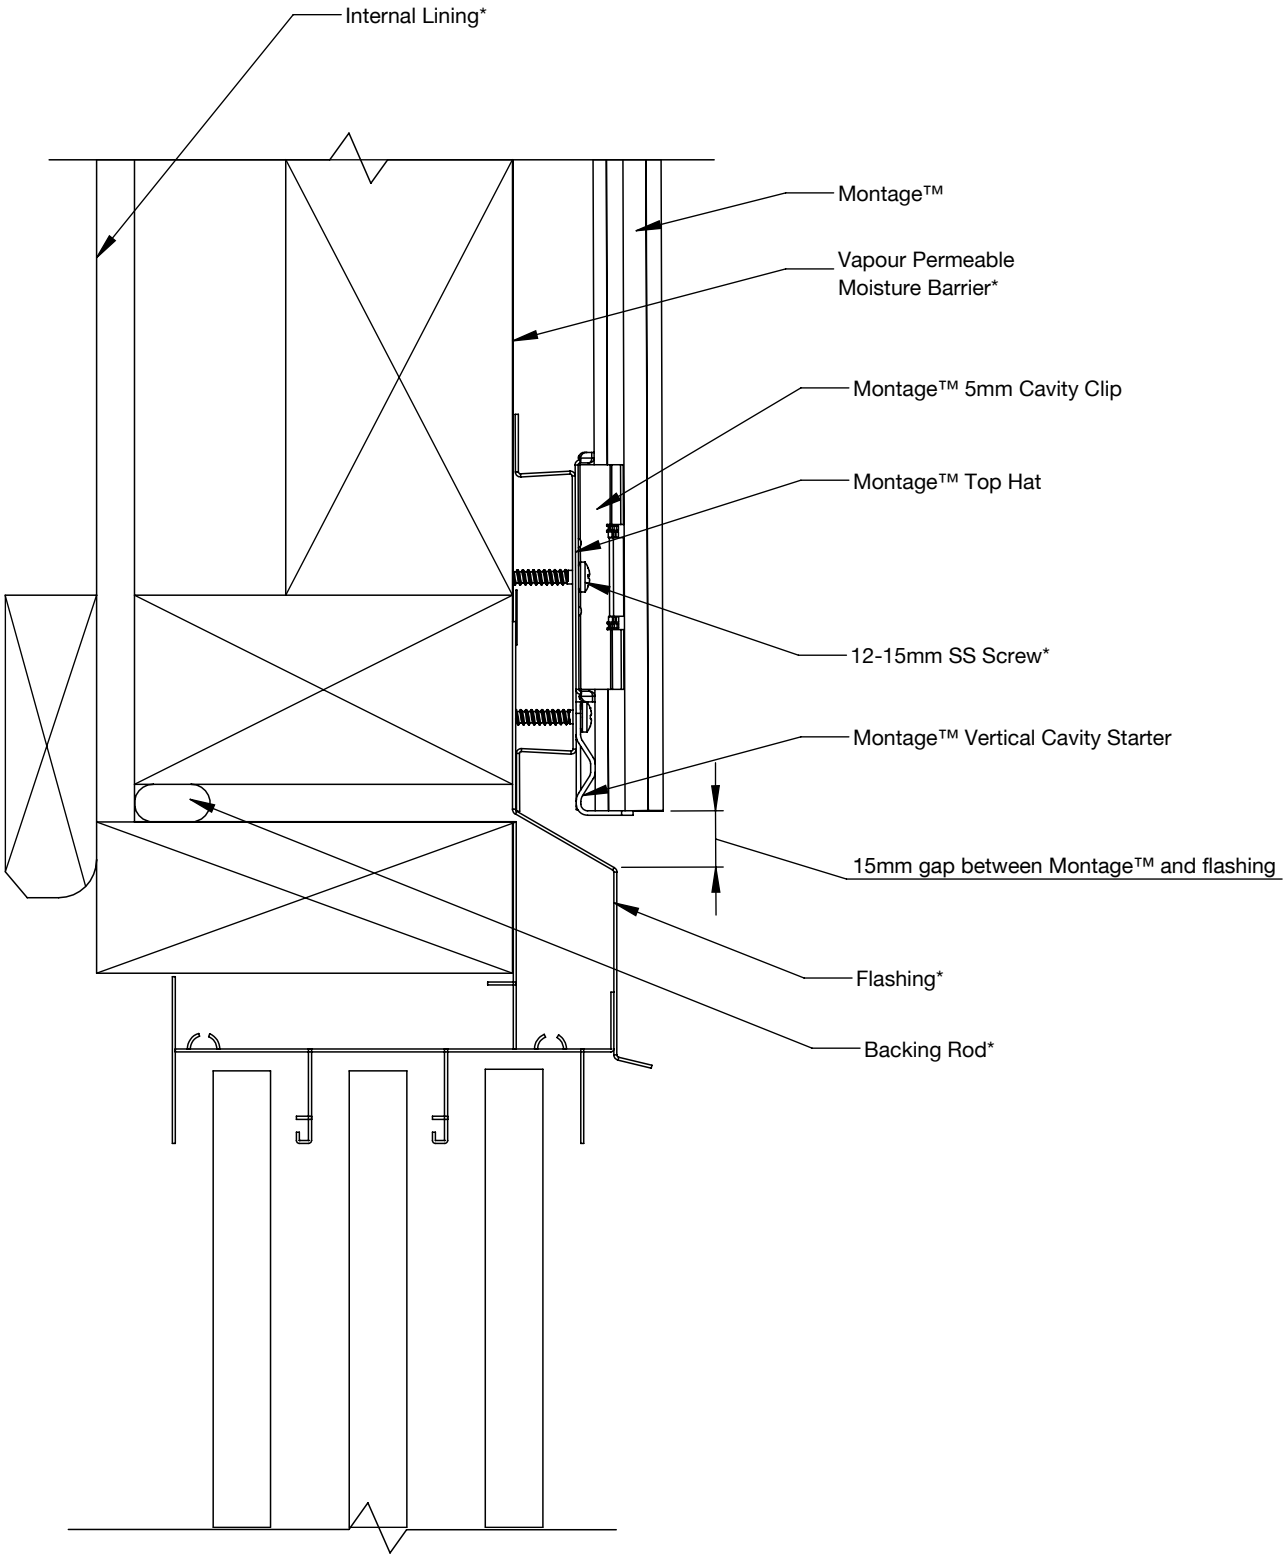

*Components not supplied by Innova™

MONTAGE™
PRE-FINISHED FACADES

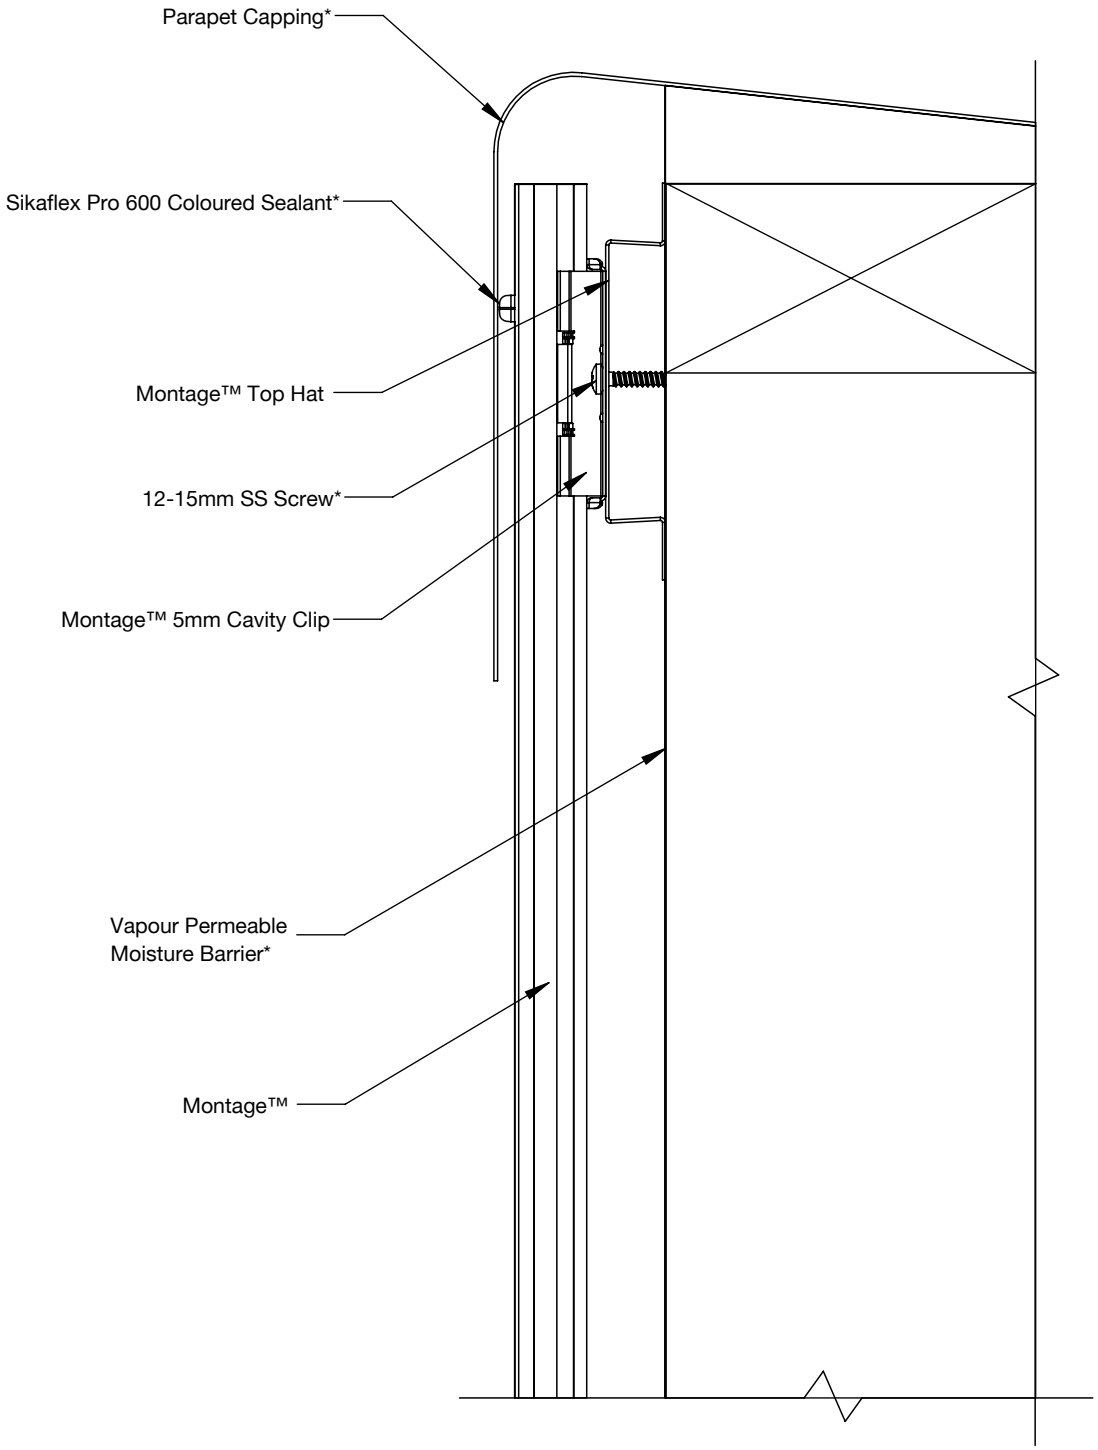

*Components not supplied by Innova™

INNOVATIVE BUILDING SYSTEMS

Profile	Parapet Wall	Date	Jul 2023
Detail	Figure 45	Scale	1:10

MONTAGE™
PRE-FINISHED FACADES

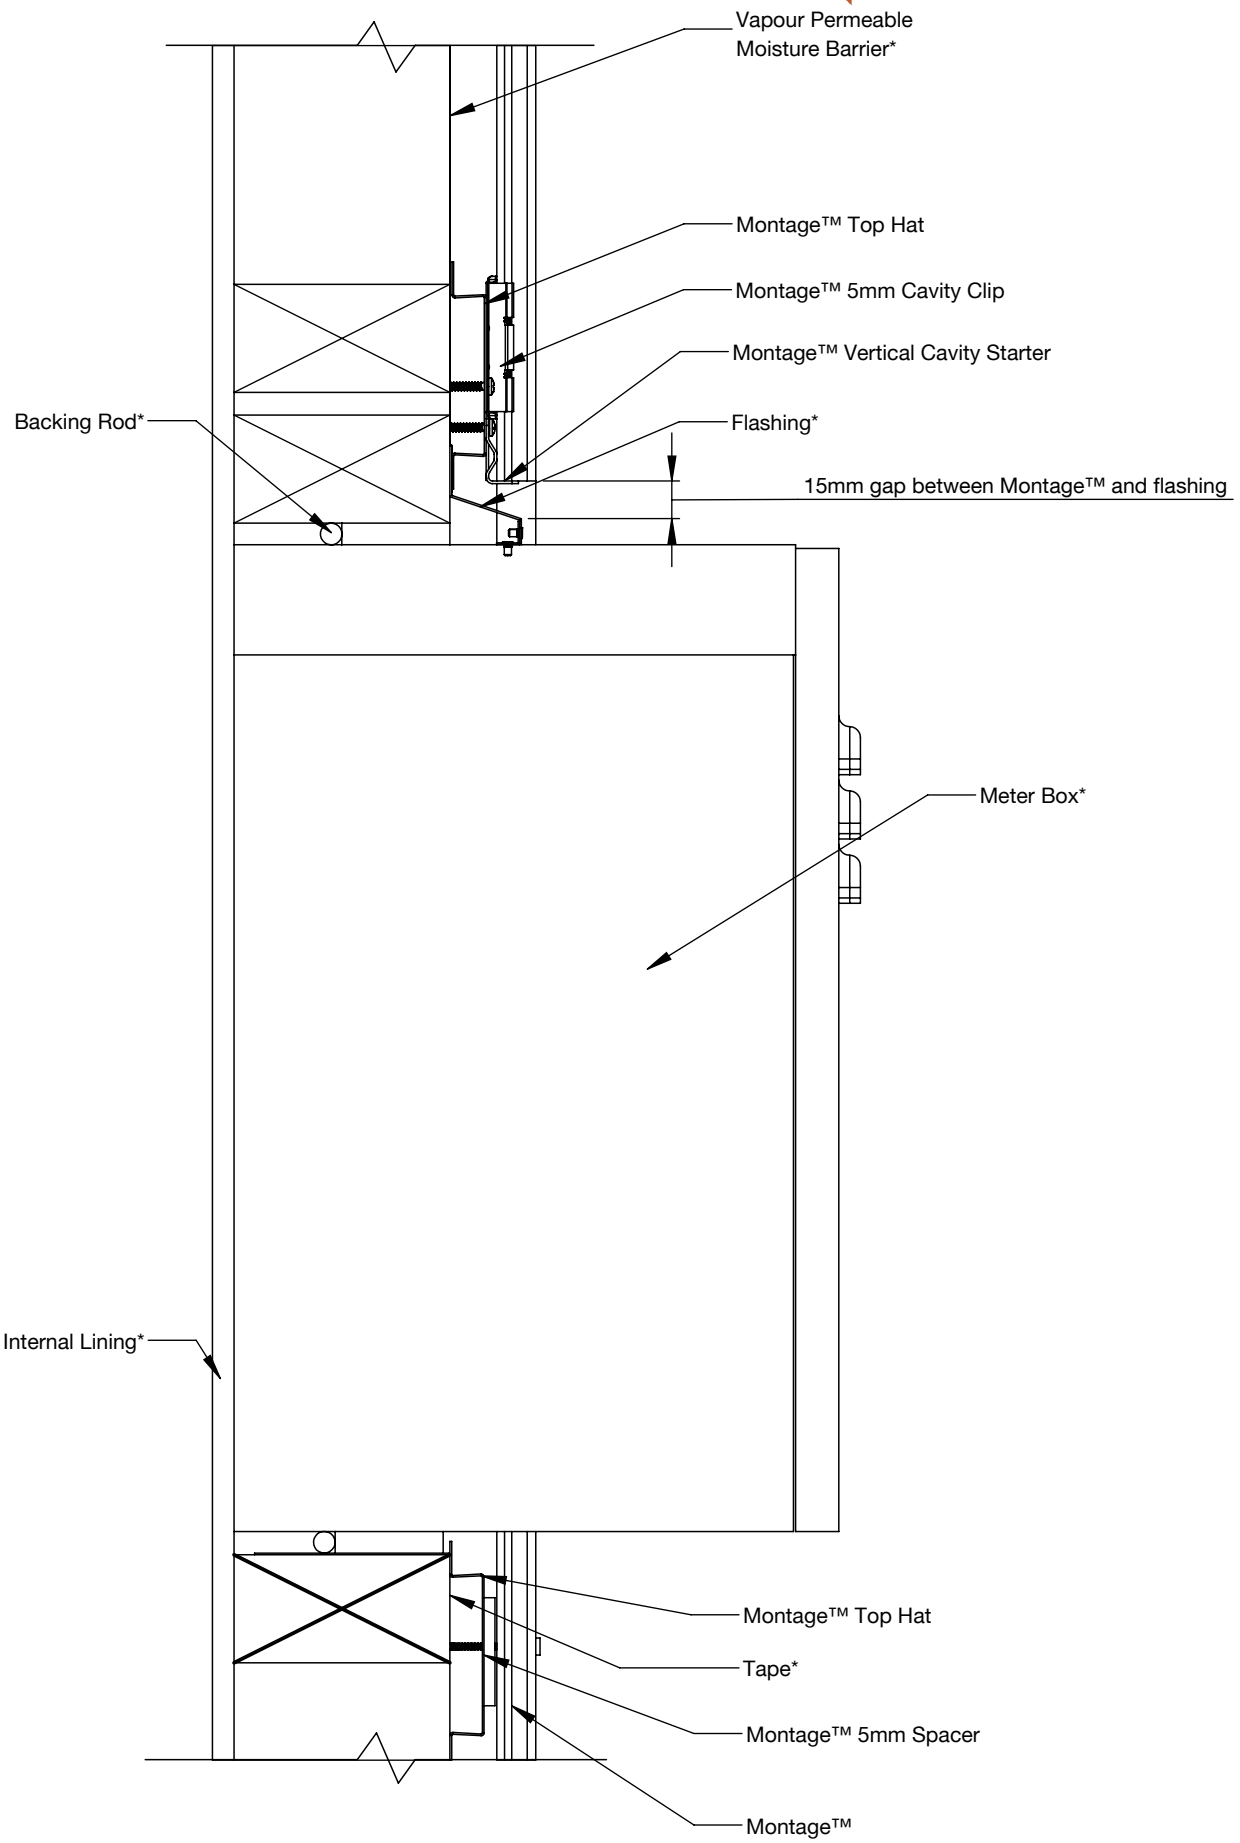

*Components not supplied by Innova™

MONTAGE™
PRE-FINISHED FACADES

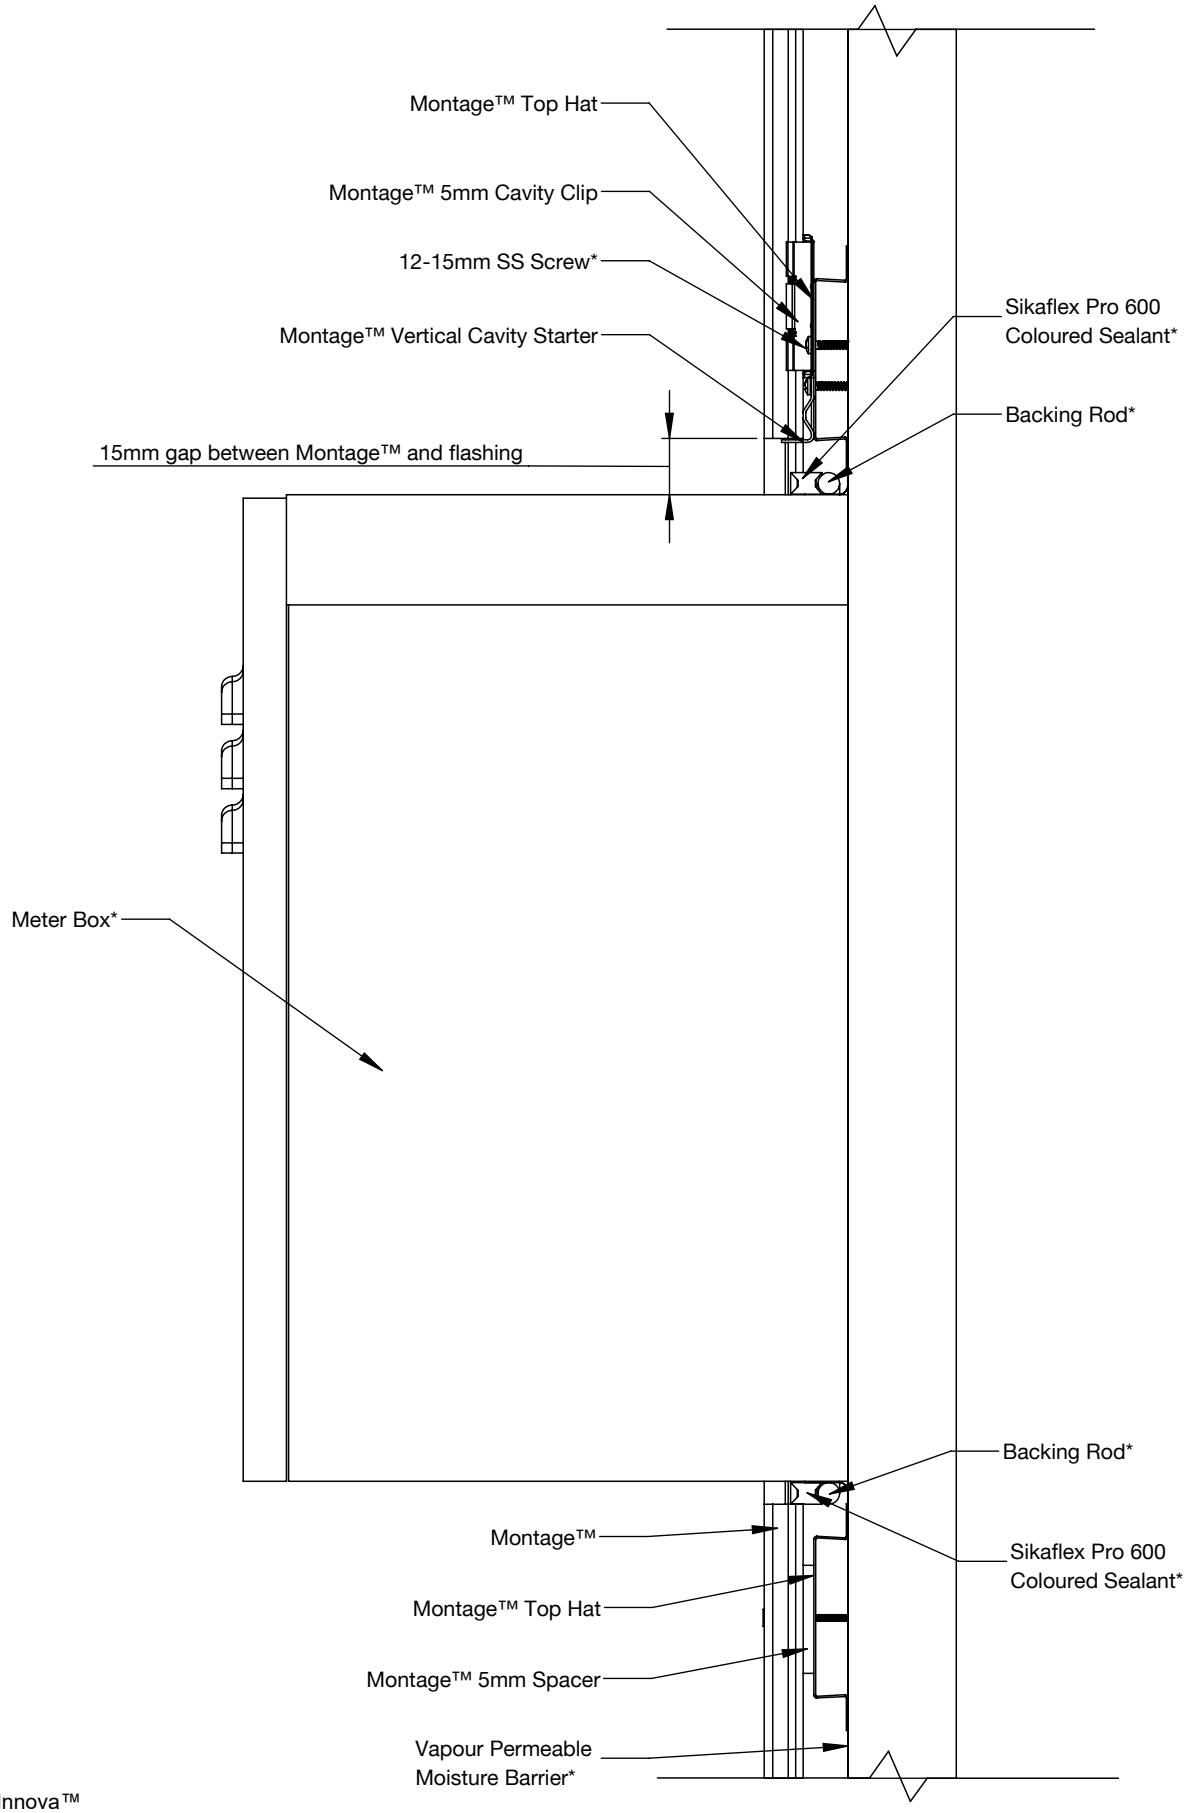

*Components not supplied by Innova™

INNOVATIVE BUILDING SYSTEMS

Profile	Meterbox Outside Frame	Date	Jul 2023
Detail	Figure 47	Scale	1:10

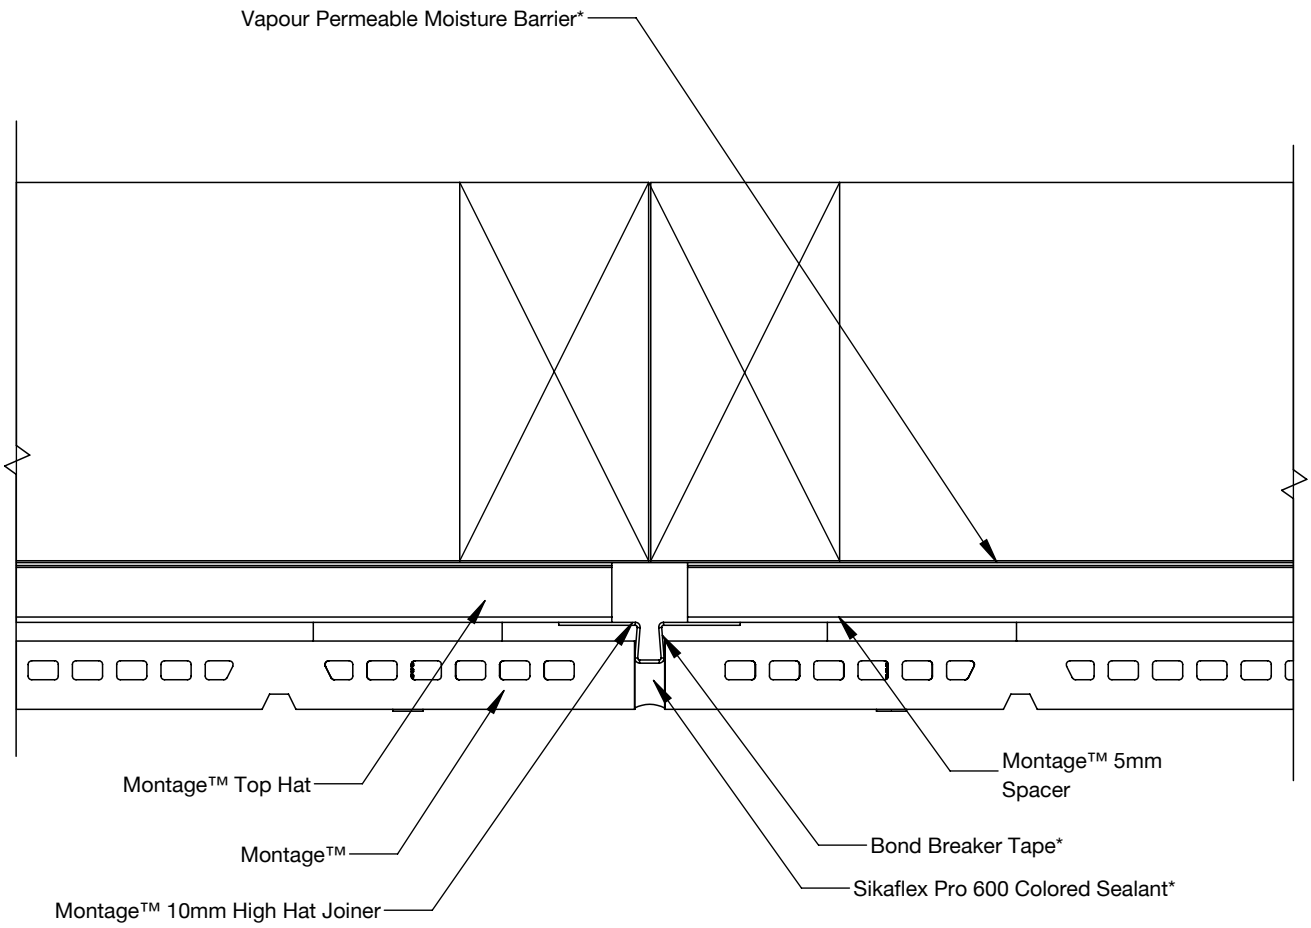

*Components not supplied by Innova™

MONTAGE™
PRE-FINISHED FACADES

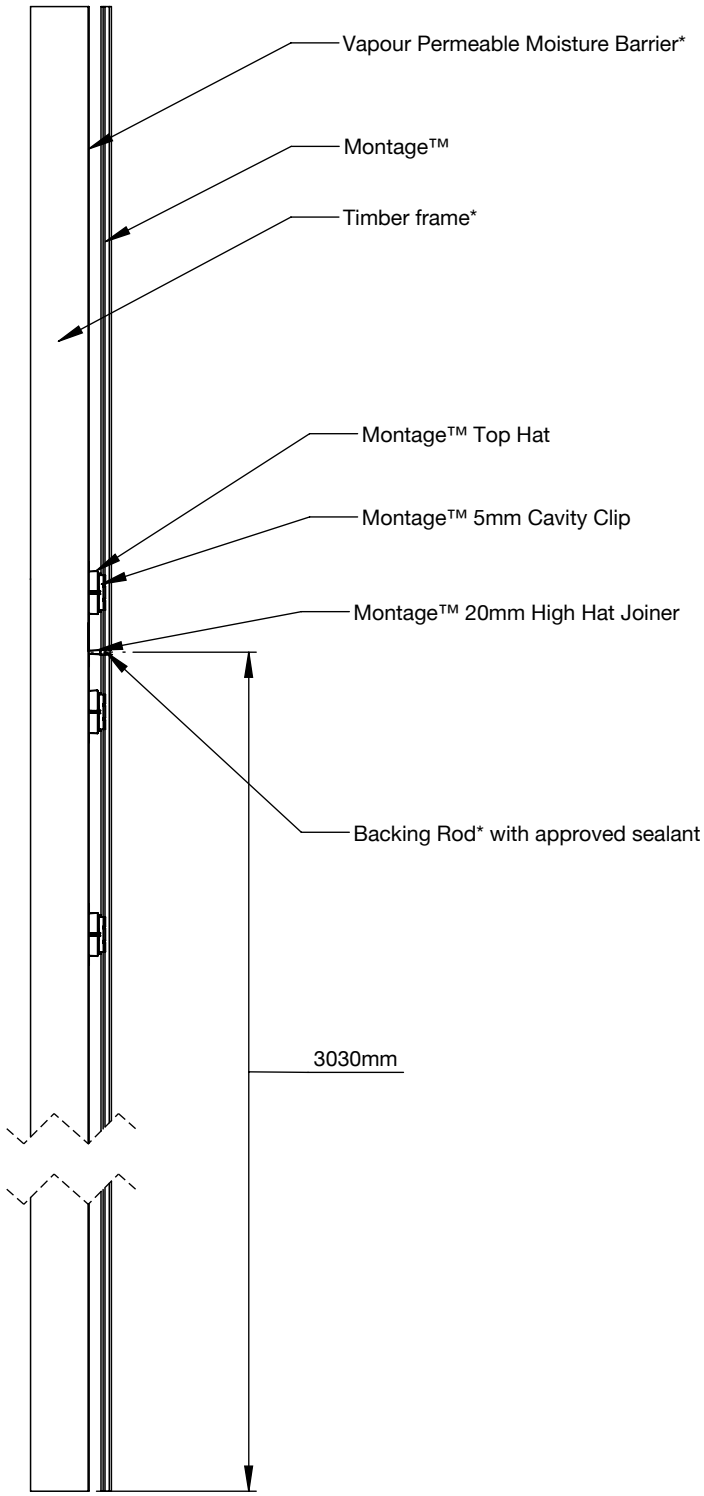

*Components not supplied by Innova™

MONTAGE™
PRE-FINISHED FACADES

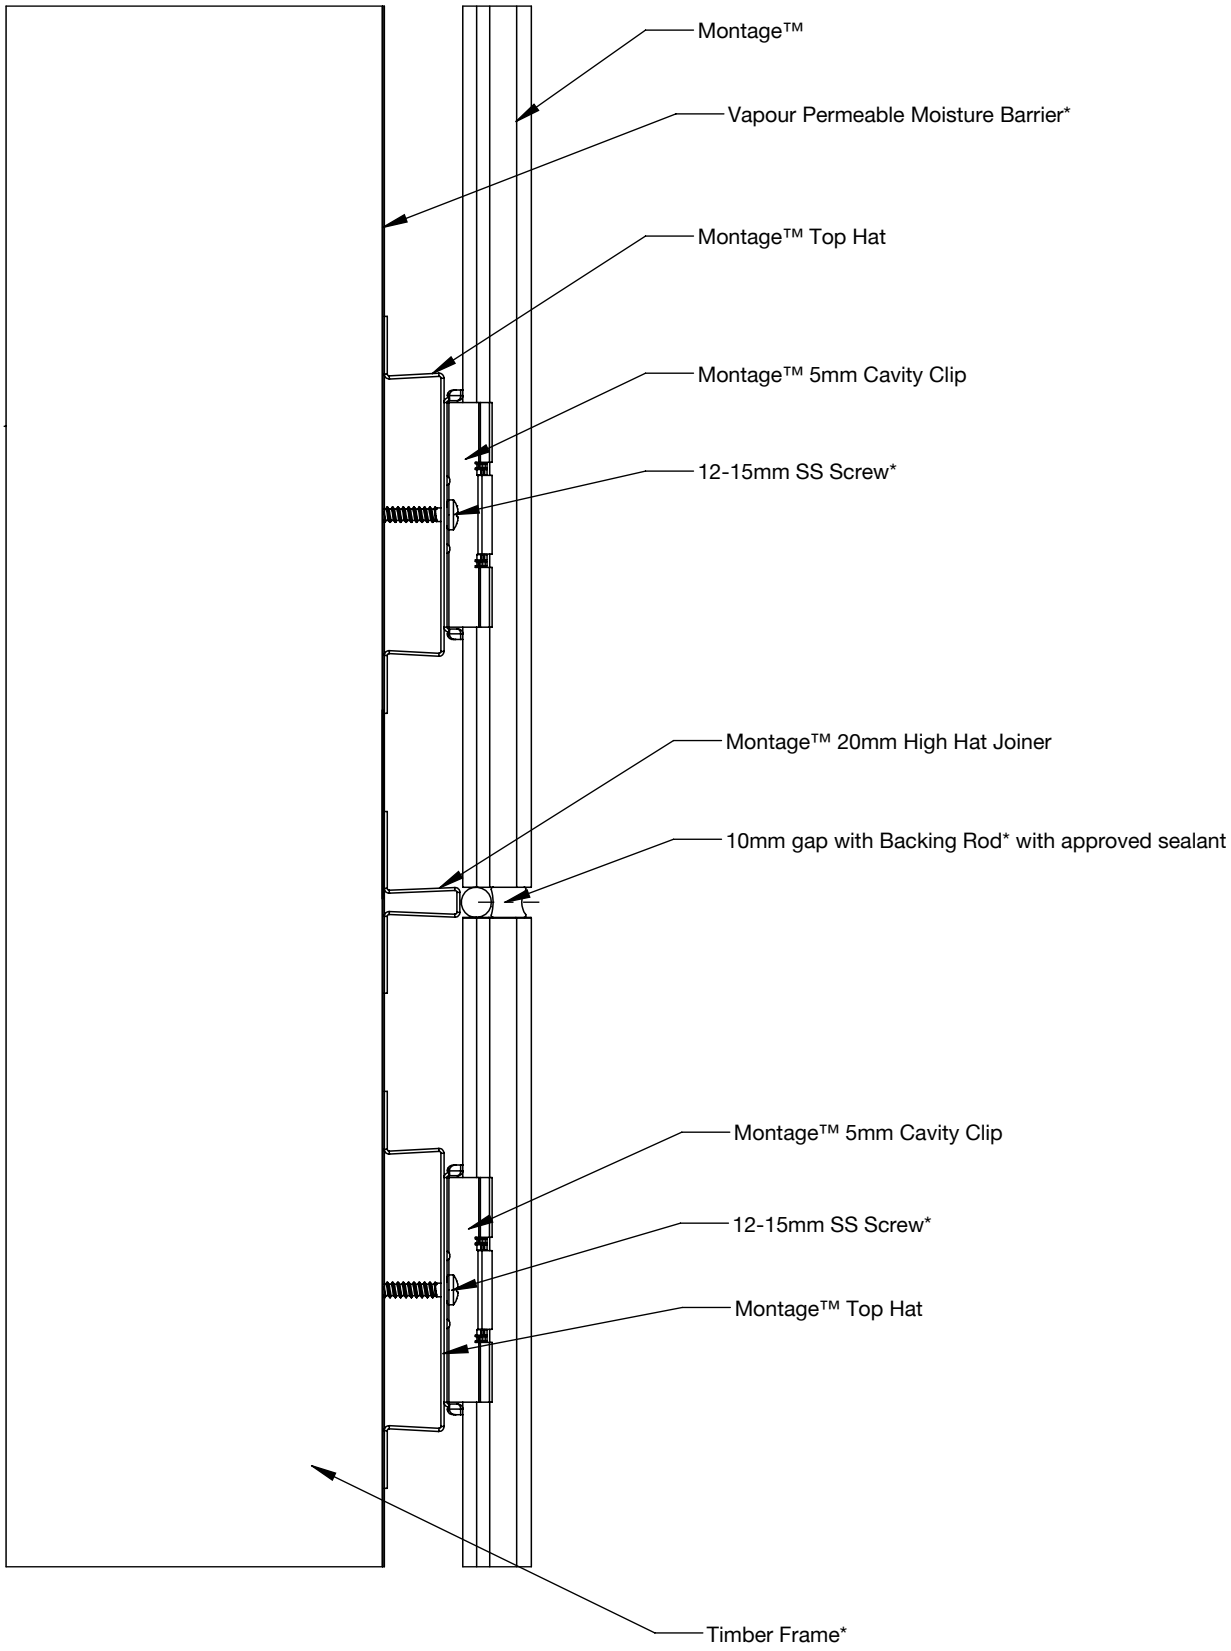

*Components not supplied by Innova™

INNOVATIVE BUILDING SYSTEMS

Profile	Horizontal Joint Up To 500mm	Date	Jul 2023
Detail	Figure 50	Scale	1:10

MONTAGE™
PRE-FINISHED FACADES

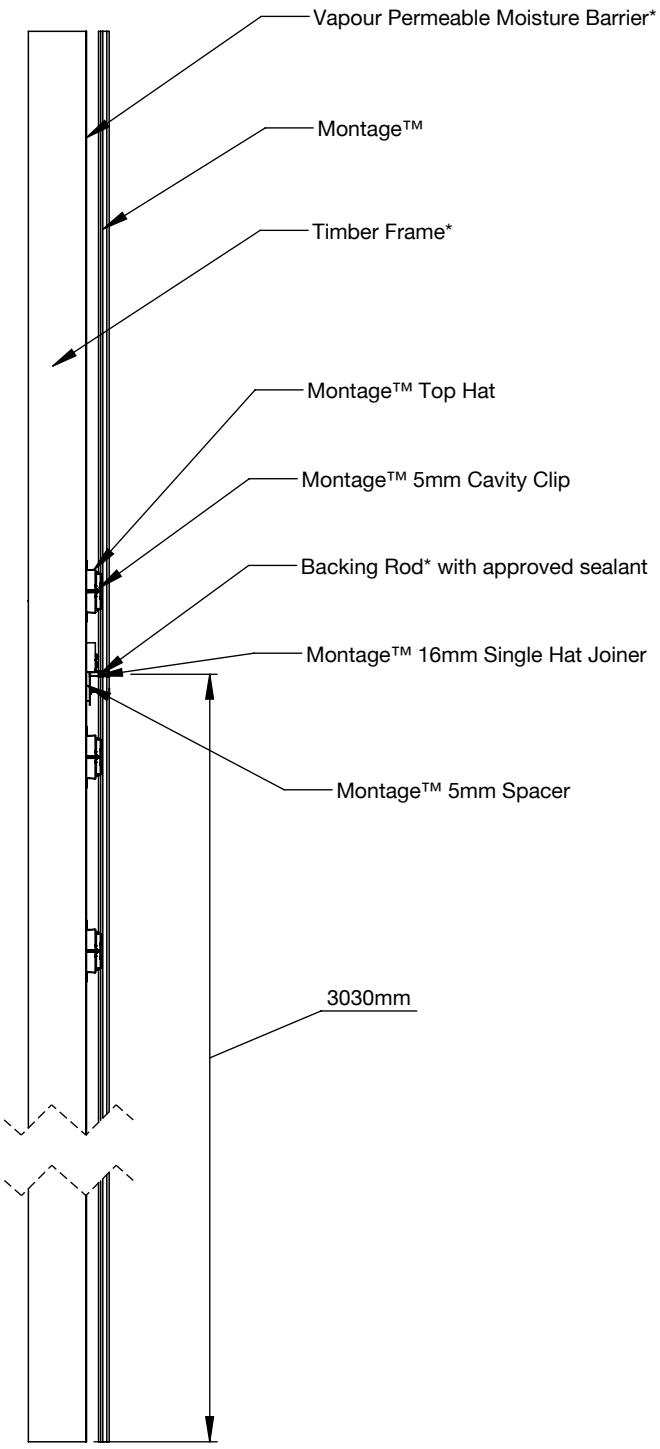

*Components not supplied by Innova™

MONTAGE™
PRE-FINISHED FACADES

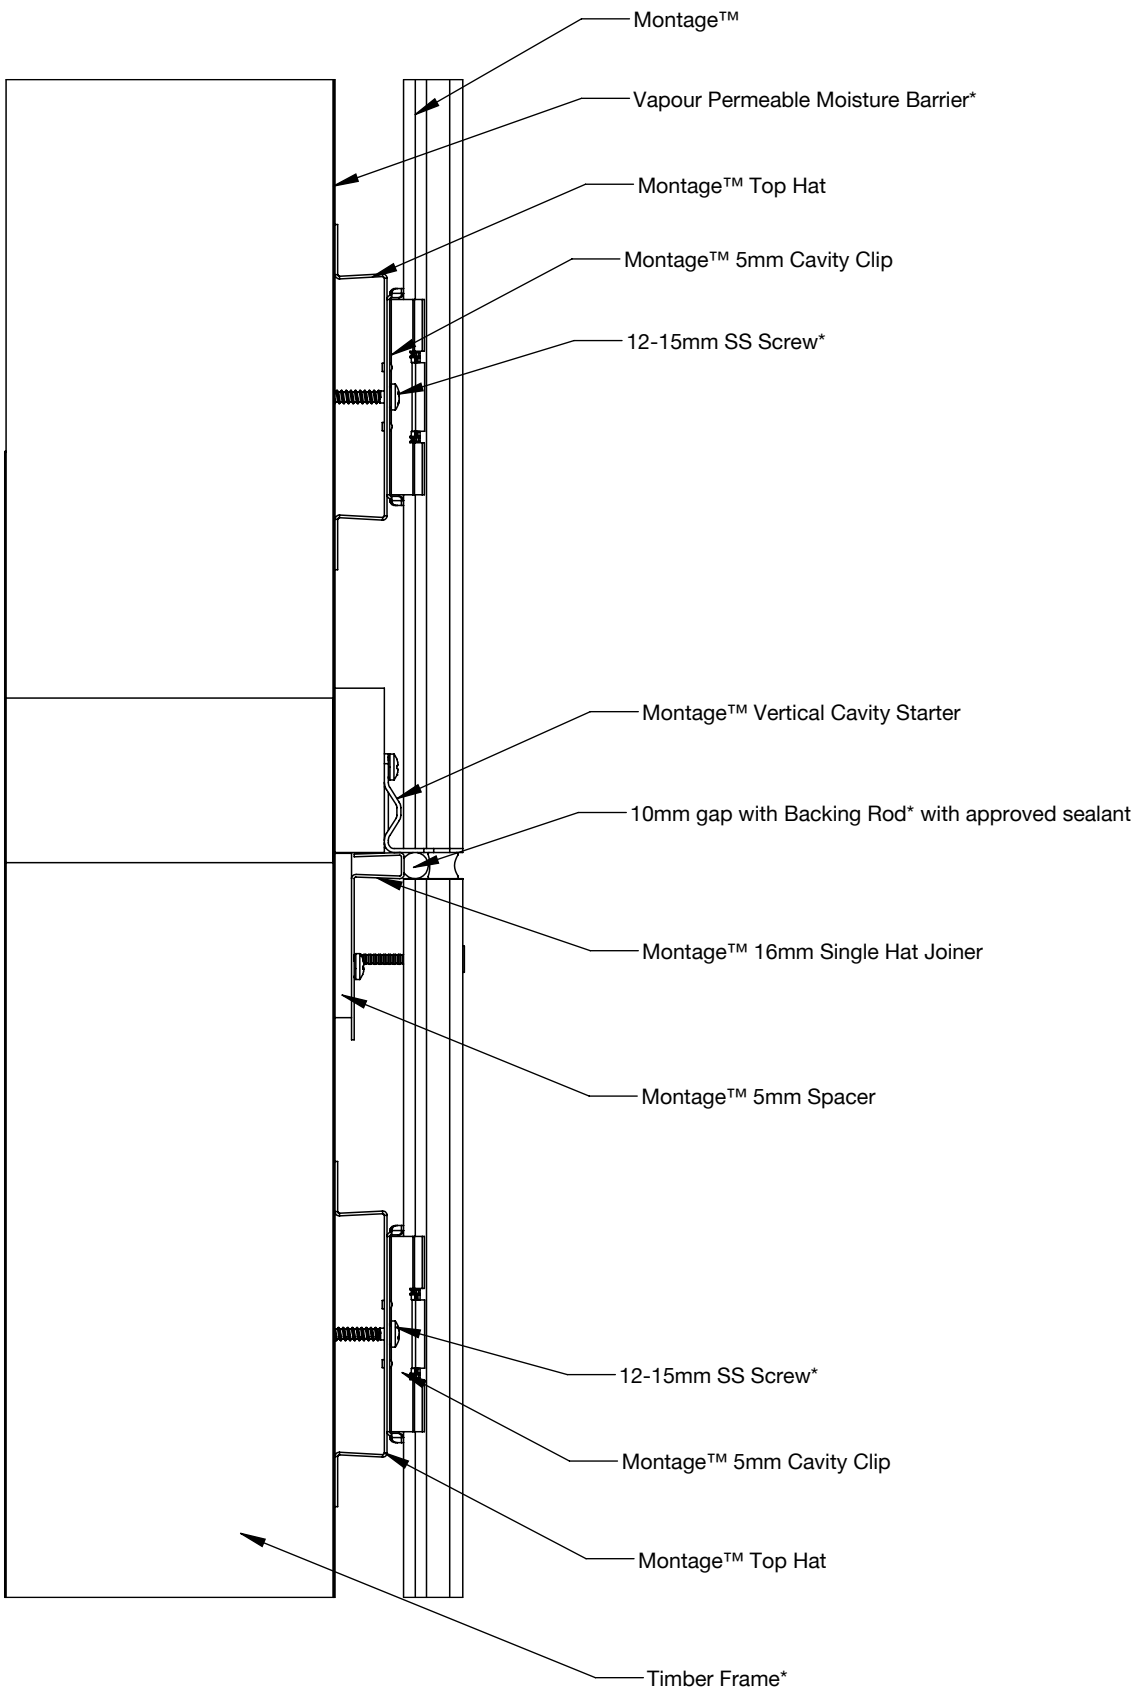

*Components not supplied by Innova™

INNOVATIVE BUILDING SYSTEMS

Profile	Horizontal Joint Up To 500mm	Date	Jul 2023
Detail	Figure 52	Scale	1:10